
SITE PLAN/FENCE LINE
KENT OPERATIONS CENTRE

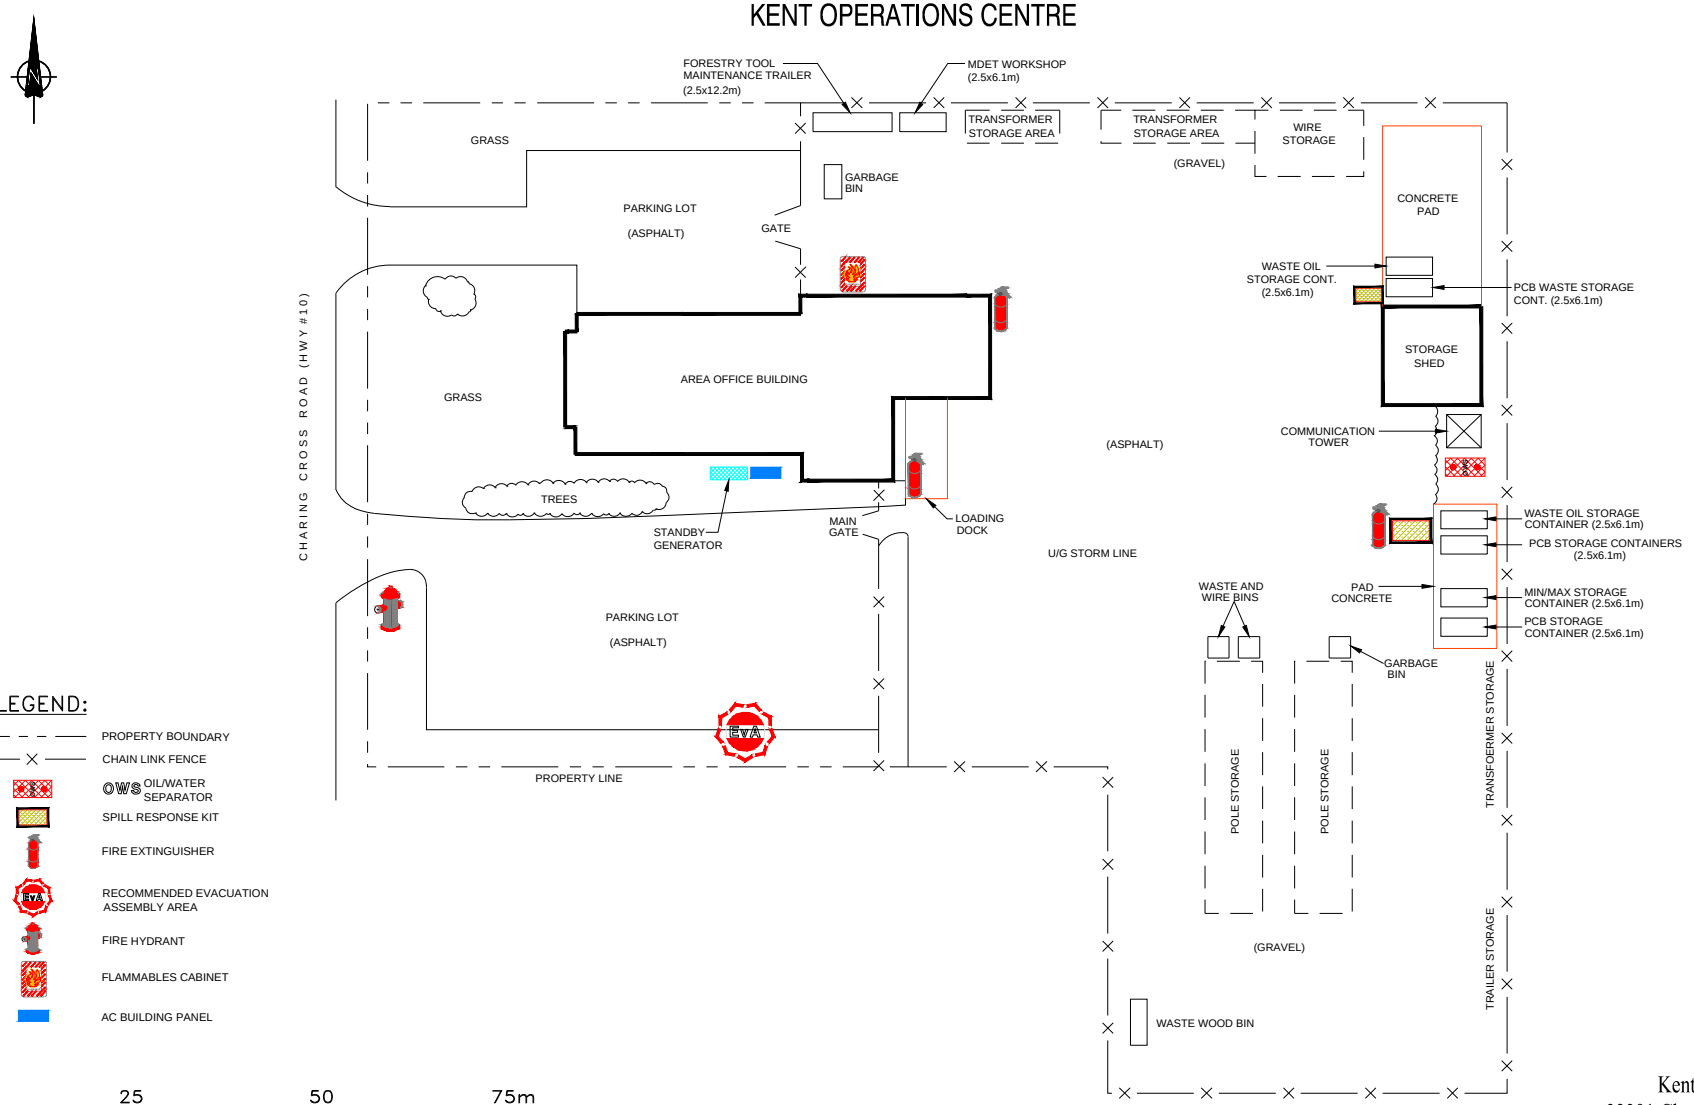

LEGEND:

- PROPERTY BOUNDARY
- CHAIN LINK FENCE
- OWS OIL/WATER SEPARATOR
- SPILL RESPONSE KIT
- FIRE EXTINGUISHER
- RECOMMENDED EVACUATION ASSEMBLY AREA
- FIRE HYDRANT
- FLAMMABLES CABINET
- AC BUILDING PANEL

0 25 50 75m

SCALE

Kent Operations Centre,
22291 Charing Cross Road, Box 594,
Chatham, N7M 5H9

rf roll number	rev no	date	particulars	dwn	chkd	appd
	02	NOV 28 2013	REVISED AS PER SITE INSPECTION MARKUPS	AV		
	01	MAR 2011	REVISED AS PER SITE INSPECTION MARKUPS	jdy		

hydro one

dwg no KT1-D3S-70000-0301-02

rev 02

filename :

date : 05/28/2009