
SITE PLAN/FENCE LINE
LINDSAY OPERATIONS CENTRE

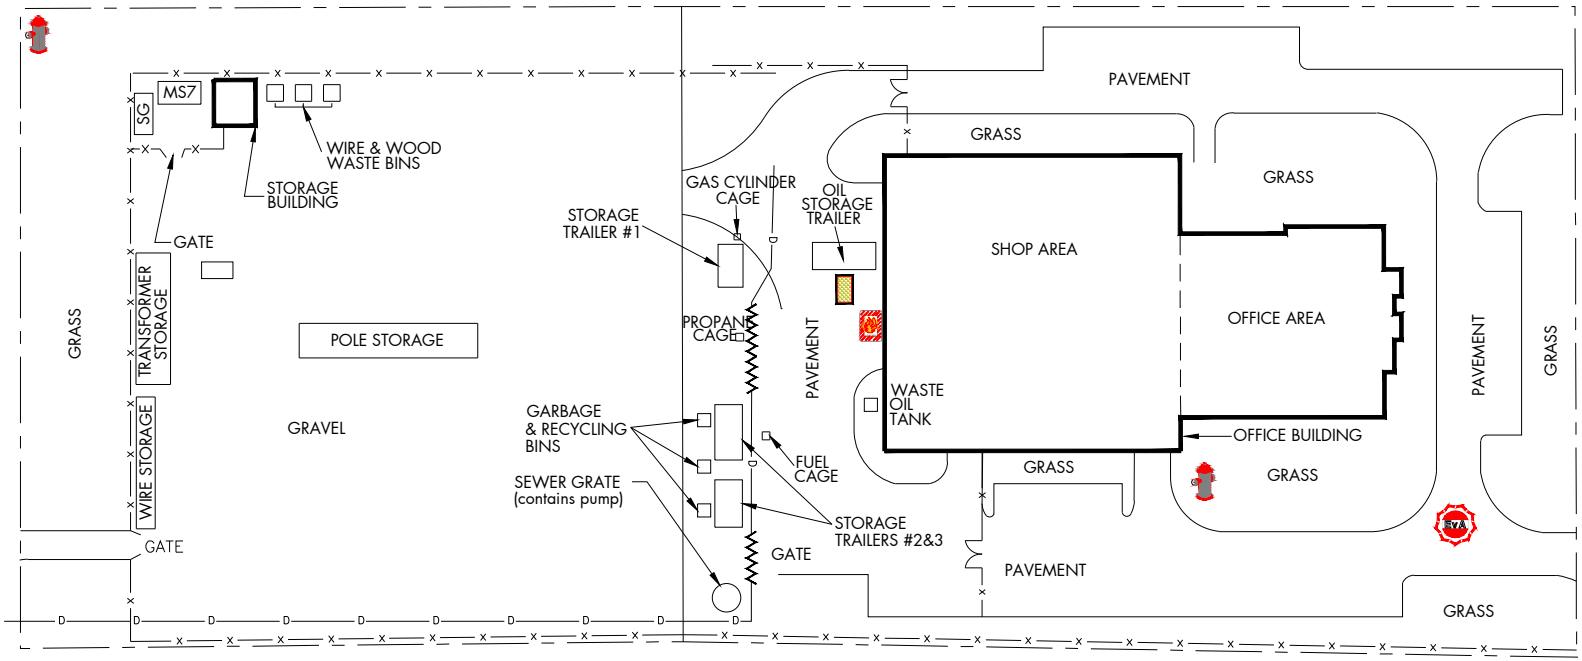

LEGEND:

- PROPERTY BOUNDARY
- FENCE LINE
- DITCH
- CULVERT
- RECOMMENDED EVACUATION ASSEMBLY AREA
- FIRE HYDRANT
- FLAMMABLE CABINET
- SPILL RESPONSE KIT

0 10 20 30 40 50m
SCALE

Lindsay Operations Centre,
40 Denniston Street,
Lindsay, K9V 5M5

rf roll number	rev no	date	particulars	dwn / chkd	appd
	02	AUG 02 2013	REVISED AS PER FIELD INSPECTION MARKUPS	AV / *	*
*	01	OCT 11 2012	REVISED AS PER FIELD INSPECTION MARKUPS	AV / *	*

hydro one

dwg no FF3-D4S-70000-0301-02 rev 02

filename : *

date : 09/25/2009