NO.	REVISION	INT.	DATE


CGCS
Structures Inc.
3559 NORTH SERVICE ROAD
VINELAND STATION, ONTARIO L0R 2E0
(905) 562-7341 – PHONE
(905) 562-3011 – FAX

20' GOTHIC COLDFRAME ON 57" POSTS
POST PLAN, ISOMETRIC & ASSEMBLY DETAILS
w/ END ARCH LOCK OPTIONS


DRAWN BY	APPROVAL DATE	DATE
SD		01/17/05
CHECKED BY	CUSTOMER	ORDER NO.
APPROVED BY		DRAWING NO.
		CF-11

NOTES:
1. COLDFRAME 48' IN LENGTH OR LESS REQUIRES 4 PCS. WIND BRACING. COLDFRAME LONGER THAN 48' REQUIRES 8 PCS. WIND BRACING.
2. COLDFRAME HAS ONE RUN OF STRAIGHT PURLINS IN THE PEAK AND 2 RUNS OF STRAIGHT PURLINS ON THE SIDES. **UPPER SIDE PURLIN TO GO ON THE OUTSIDE IF A ROLL-UP IS TO BE INSTALLED. (SEE ROLL-UP DRAWING)
3. POLYLOCK AND BASEBOARDS ARE OPTIONAL.
4. IF GABLE END HAS BEEN PURCHASED, SEE GABLE END DRAWING PRIOR TO INSTALLING LOCK ON END ARCH.
5. DO NOT SCALE DRAWINGS.
6. DRILL ONLY HOLES NOTED "FIELD DRILL" (F.D.).
7. MATERIAL LIST AND ALL DRAWINGS MUST BE READ TOGETHER. PLEASE REPORT ANY DISCREPANCIES PRIOR TO ASSEMBLY.
8. COLDFRAME MUST BE ASSEMBLED ACCORDING TO DRAWINGS.


ISOMETRIC

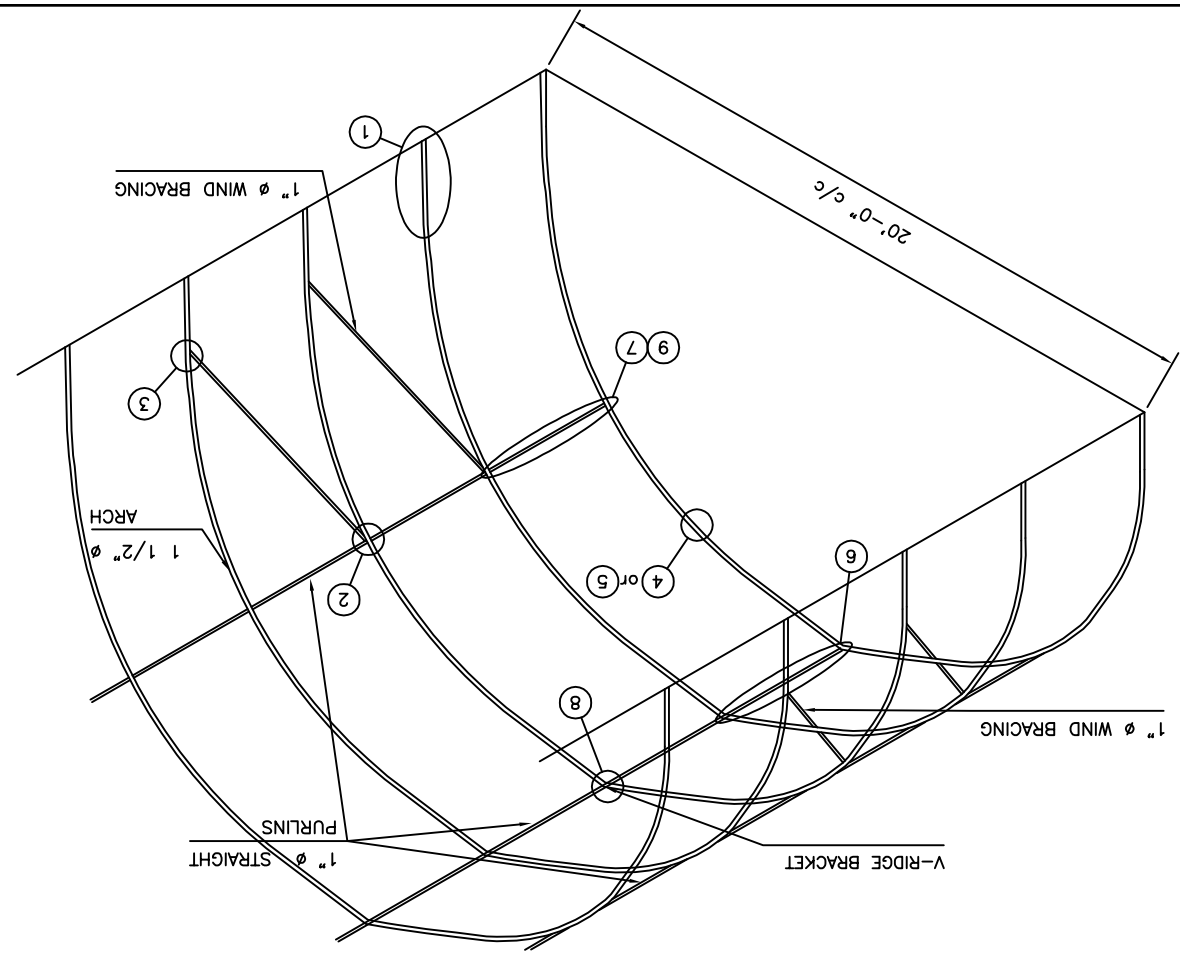


POST PLAN LAYOUT

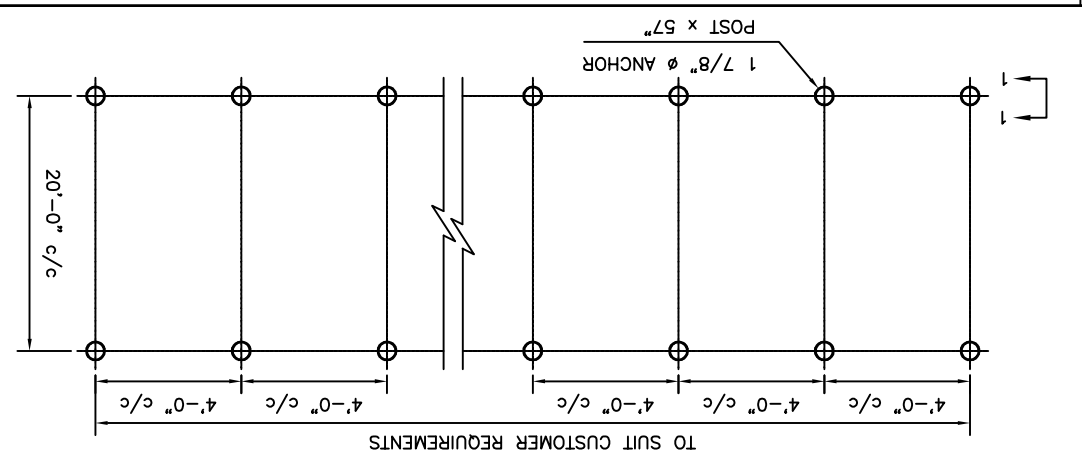


1	ARCH @ POST

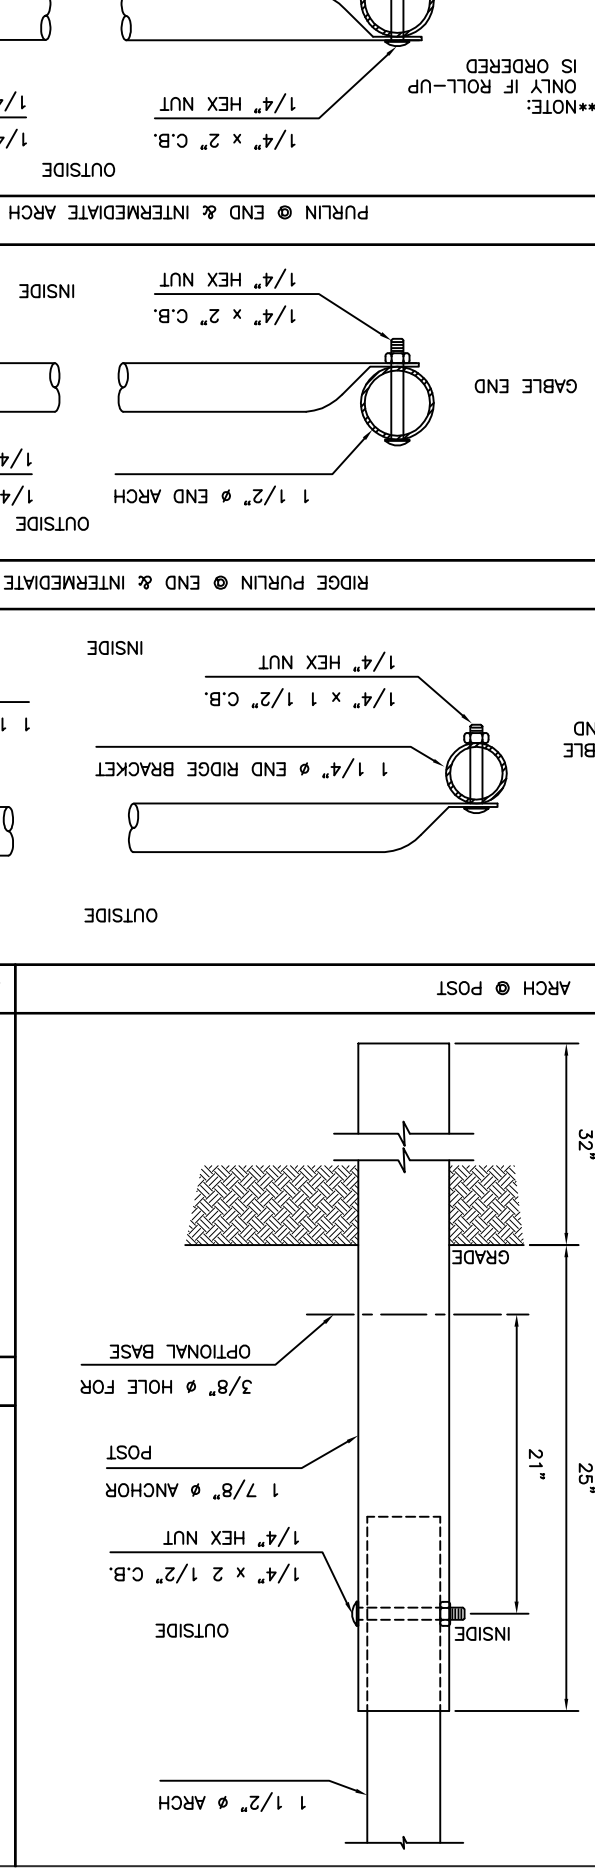


2	TOP OF BRACING @ ARCH

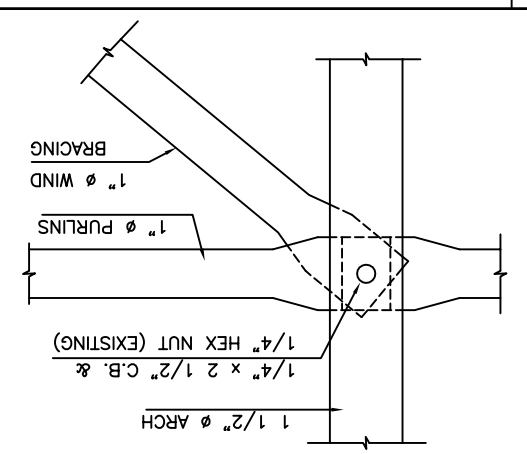


3	BOTTOM OF BRACING @ ARCH

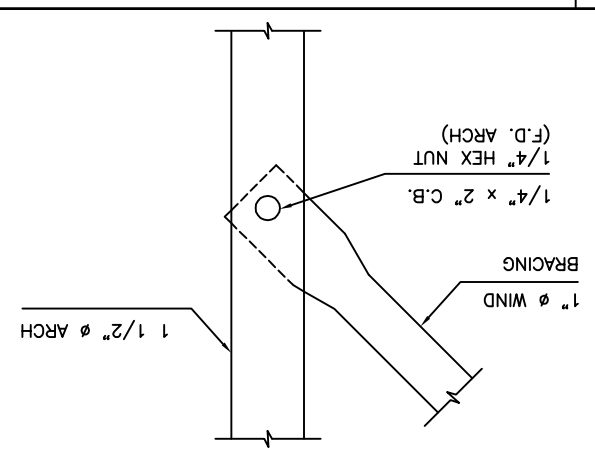

4	WIRELOCK @ END ARCH

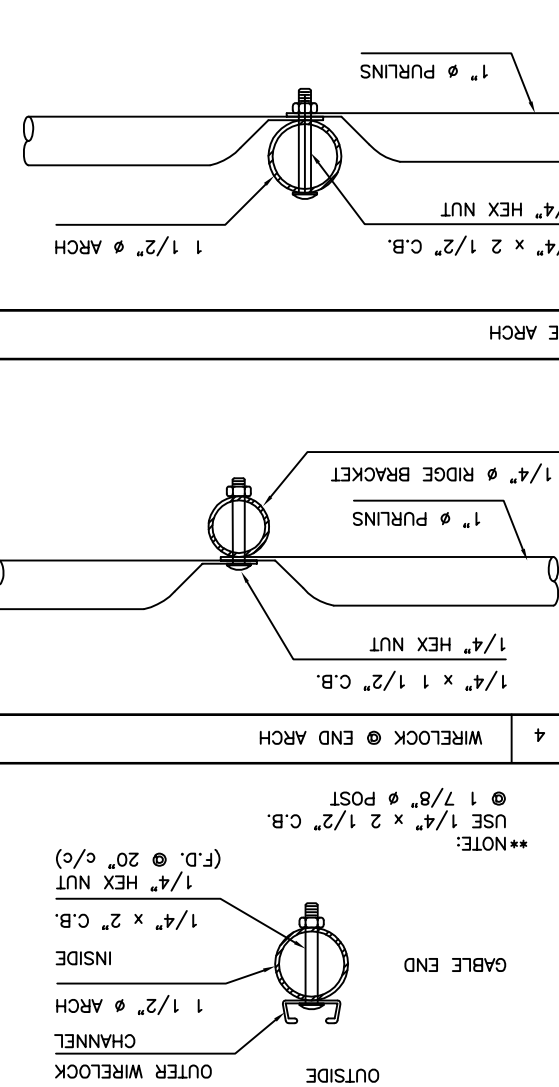

5	EAVE END CLOSURE @ END ARCH

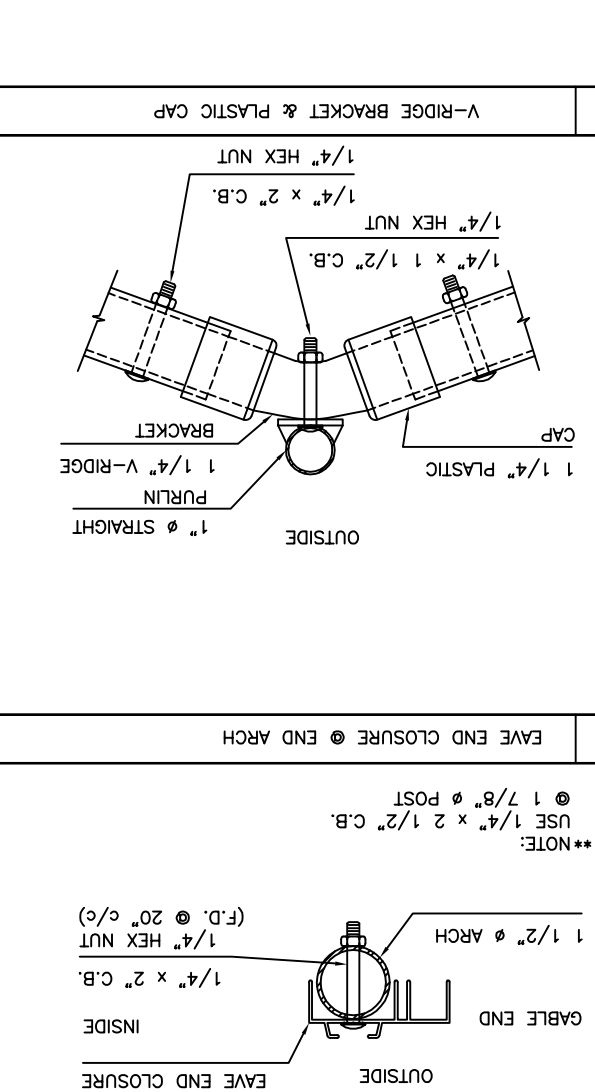

6	RIDGE PURLIN @ END & INTERMEDIATE ARCH

7	PURLIN @ END & INTERMEDIATE ARCH

8	V-RIDGE BRACKET & PLASTIC CAP

9	PURLIN @ END & INTERMEDIATE ARCH FOR ROLL-UP CURTAIN