TOPOGRAPHICAL PLAN

DETAIL VIEW
SIR ADAM BECK No.1
GLENN ACCESS ROAD
TOWN OF NIAGARA-ON-THE-LAKE
REGIONAL MUNICIPALITY OF NIAGARA


SCALE 1: 400 METRIC

10m 0 10m 20m


LEGEND

MLS DENOTES METAL LIGHT STANDARD
MS DENOTES METAL SIGN



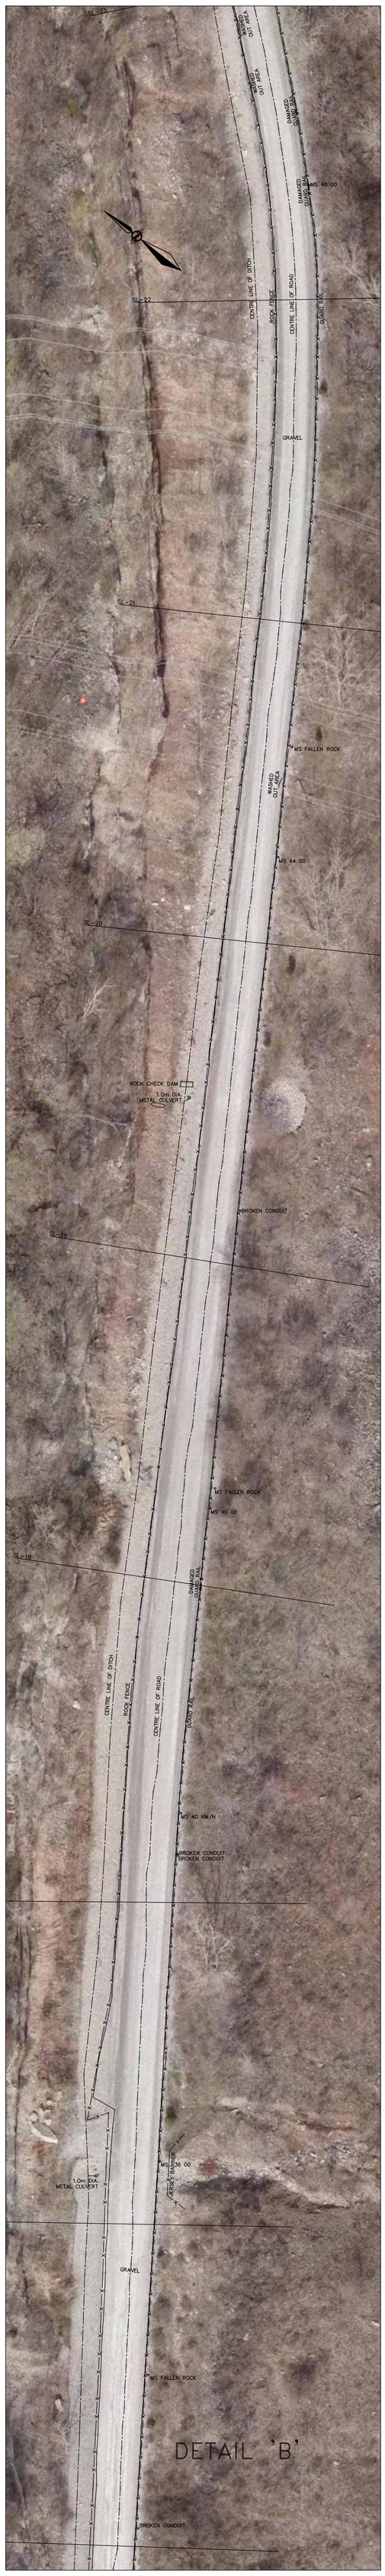



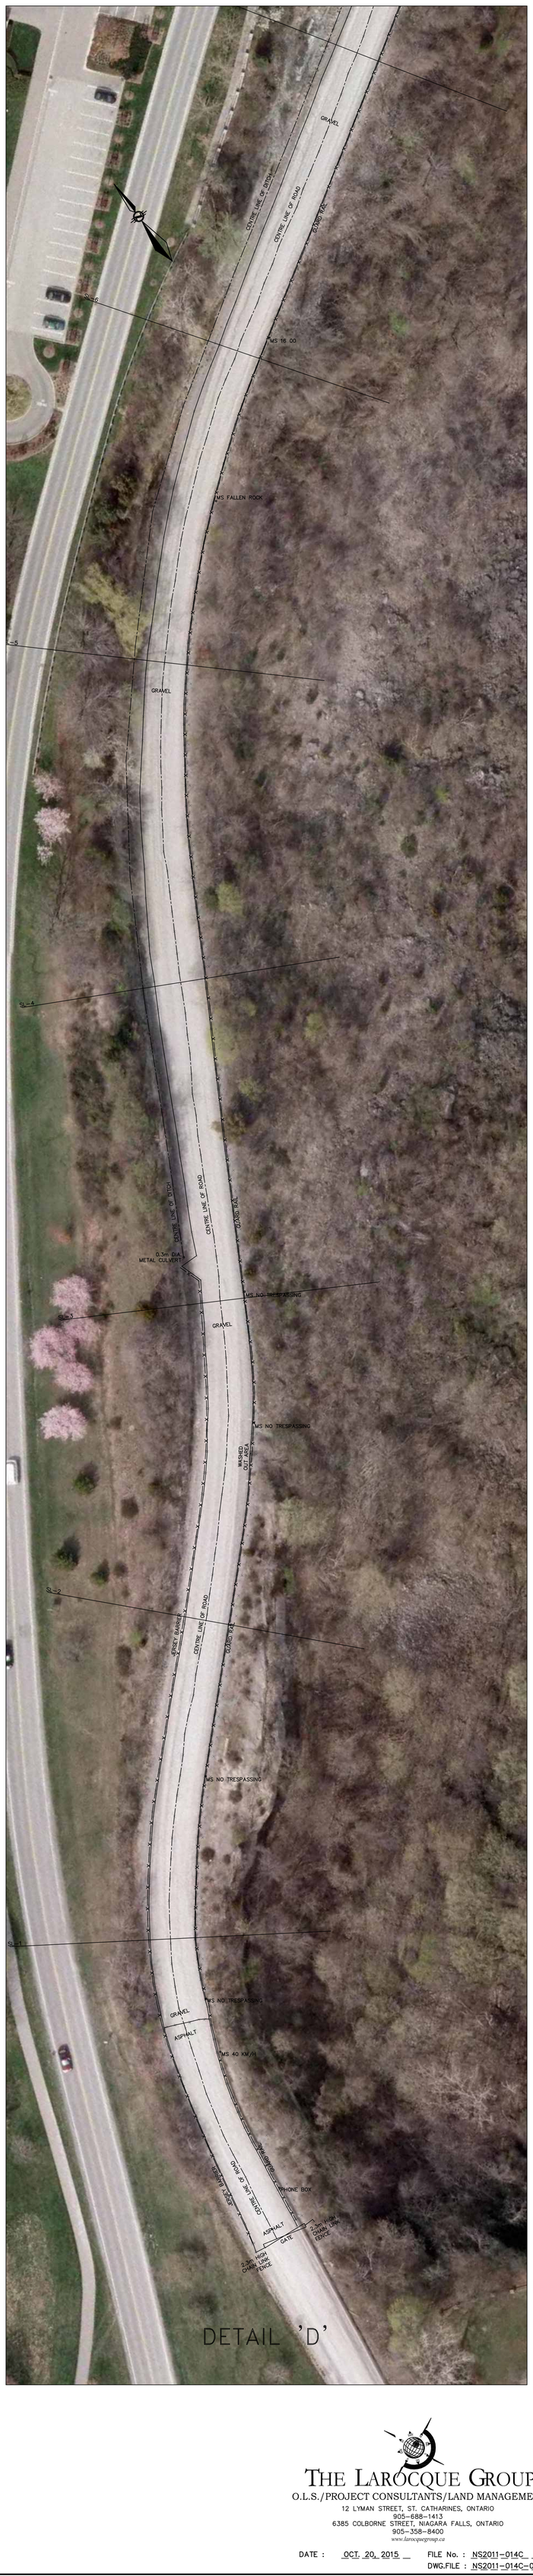

THE LAROCQUE GROUP
O.L.S./PROJECT CONSULTANTS/LAND MANAGEMENT
12 LYMAN STREET, ST. CATHARINES, ONTARIO
905-688-1413
6385 COLBORNE STREET, NIAGARA FALLS, ONTARIO
905-358-8400
www.larocquegroup.ca

DATE : OCT. 20, 2015 FILE No. : NS2011-014C
DWG.FILE : NS2011-014C-07(2)