TOPOGRAPHICAL PLAN


DETAIL VIEW
SIR ADAM BECK No.1
GLENN ACCESS ROAD
TOWN OF NIAGARA-ON-THE-LAKE
REGIONAL MUNICIPALITY OF NIAGARA

SCALE 1:400 METRIC


10m 0 10m 20m

LEGEND


MLS DENOTES METAL LIGHT STANDARD
MS DENOTES METAL SIGN

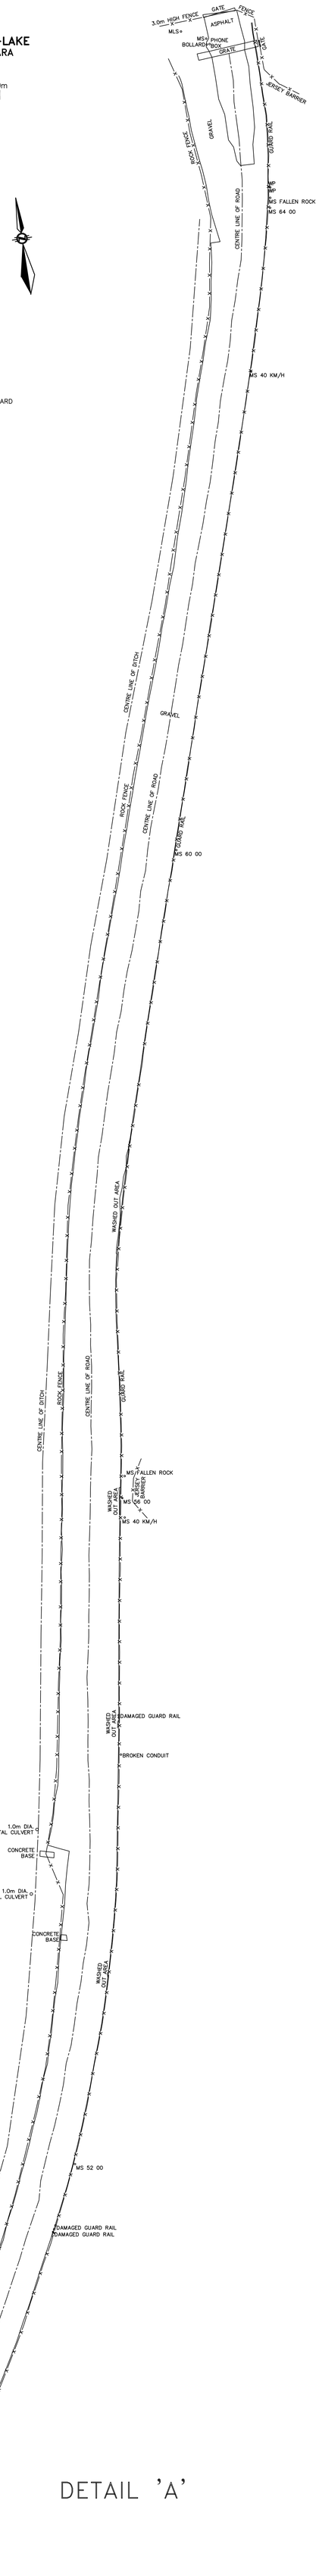


DETAIL 'A'

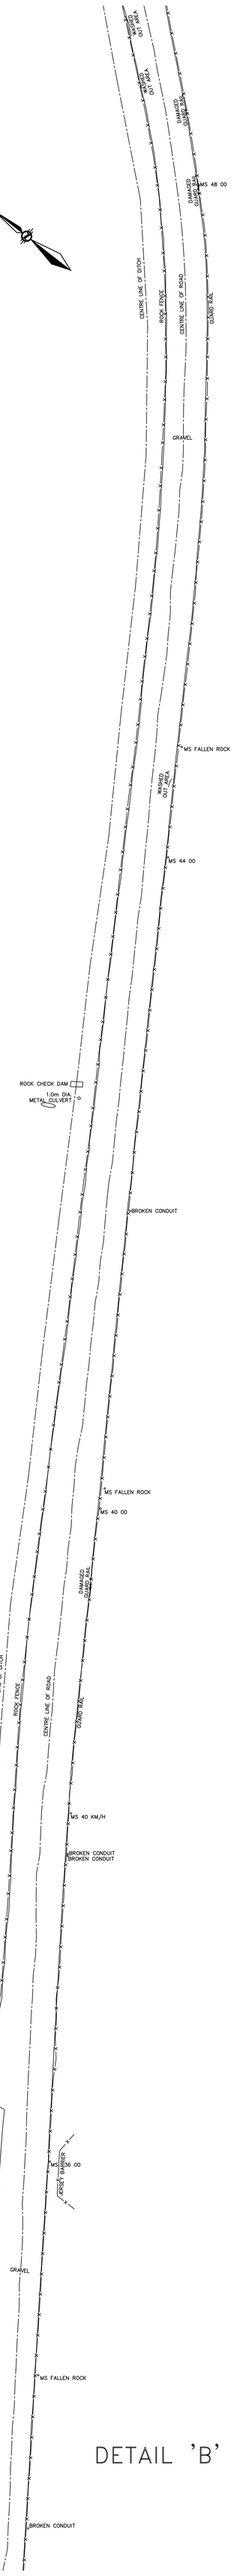

DETAIL 'B'

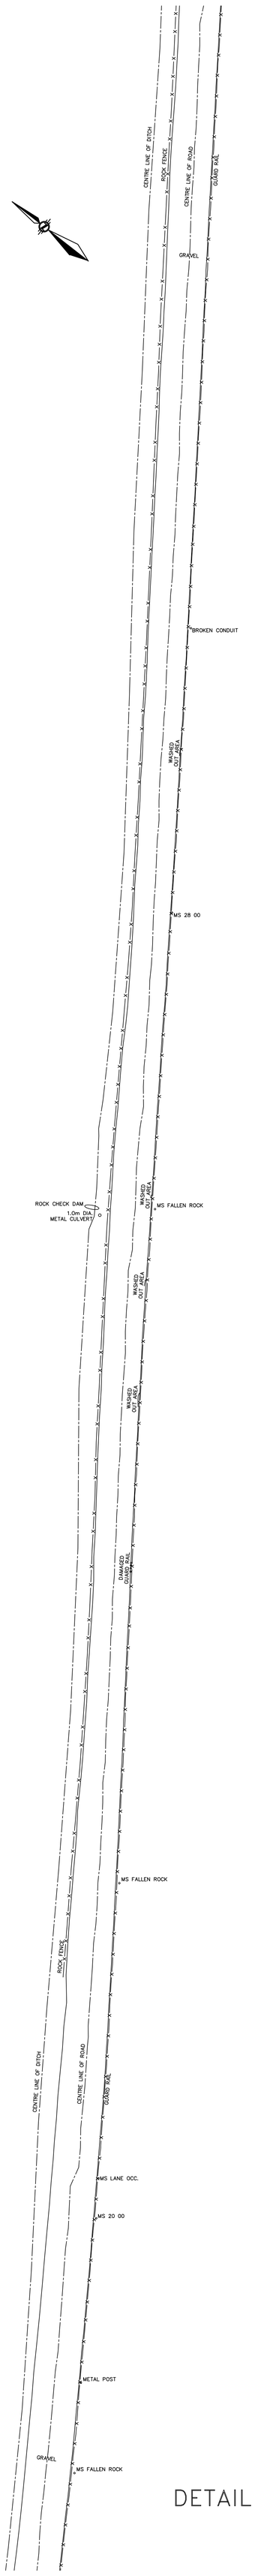

DETAIL 'C'

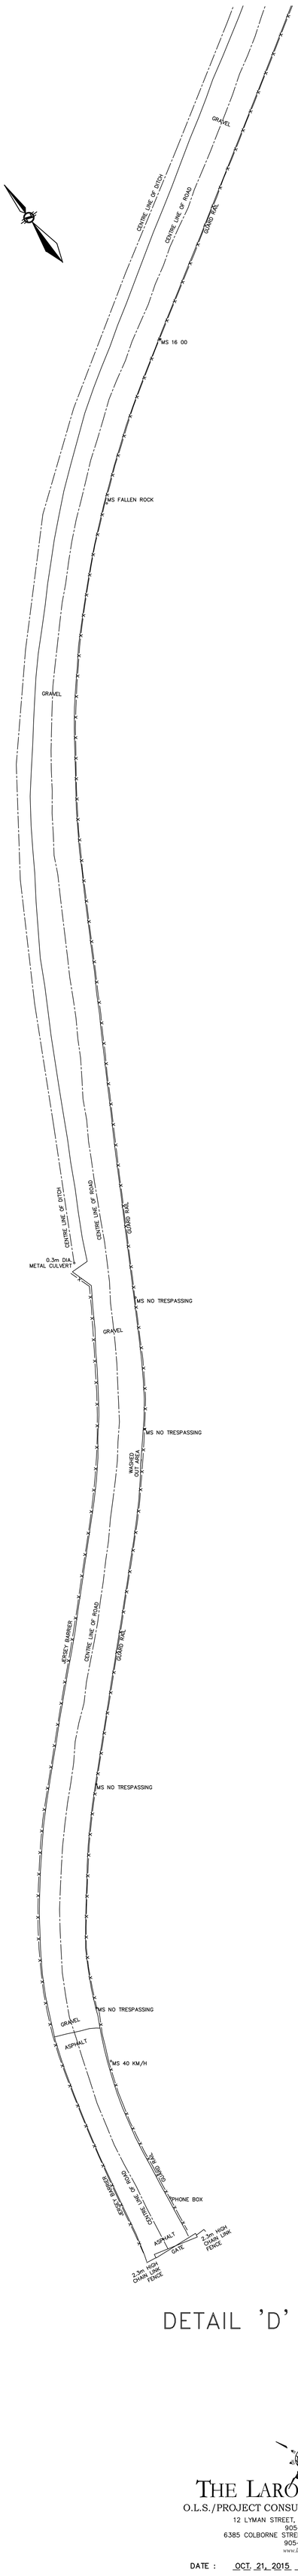

DETAIL 'D'

THE LAROCQUE GROUP
O.L.S./PROJECT CONSULTANTS/LAND MANAGEMENT
12 LYMAN STREET, ST. CATHARINES, ONTARIO
905-688-1413
6385 COLBORNE STREET, NIAGARA FALLS, ONTARIO
905-358-8400
www.larocquegroup.ca

DATE : OCT. 21, 2015

FILE No. : NS2011-014C

DWG.FILE : NS2011-014C-07(4)