

TOPOGRAPHICAL PLAN

SECTION VIEWS ACROSS ACCESS ROAD
SIR ADAM BECK No.1
GLENN ACCESS ROAD
TOWN OF NIAGARA-ON-THE-LAKE
REGIONAL MUNICIPALITY OF NIAGARA


CROSS SECTION SL-1
STATION 0+60.00

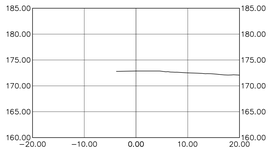


CROSS SECTION SL-2
STATION 1+20.00

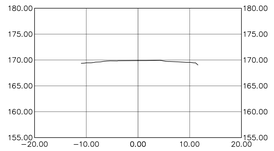


CROSS SECTION SL-3
STATION 1+80.00

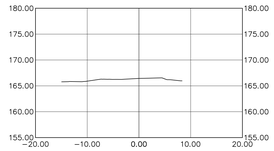


CROSS SECTION SL-4
STATION 2+40.00

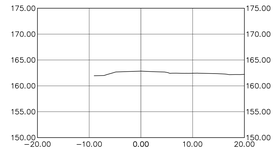


CROSS SECTION SL-5
STATION 3+00.00

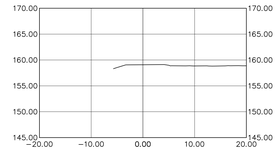


CROSS SECTION SL-6
STATION 3+60.00

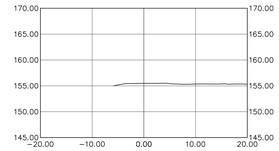


CROSS SECTION SL-7
STATION 4+20.00

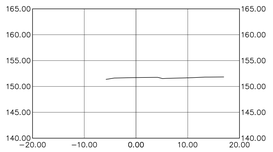


CROSS SECTION SL-8
STATION 4+80.00

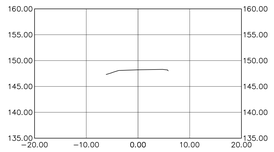


CROSS SECTION SL-9
STATION 5+40.00

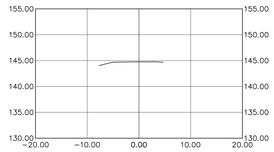


CROSS SECTION SL-10
STATION 6+00.00

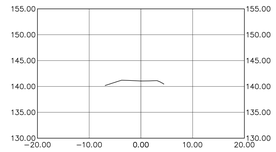


CROSS SECTION SL-11
STATION 6+60.00

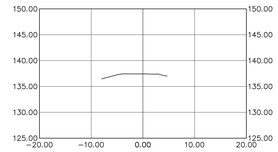


CROSS SECTION SL-12
STATION 7+20.00

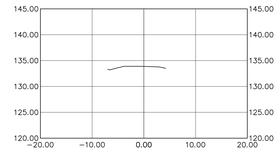


CROSS SECTION SL-13
STATION 7+80.00

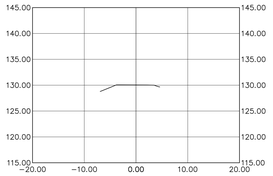


CROSS SECTION SL-14
STATION 8+40.00

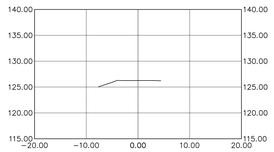


CROSS SECTION SL-15
STATION 9+00.00

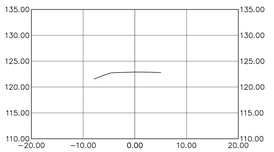


CROSS SECTION SL-16
STATION 9+60.00

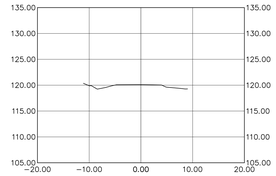


CROSS SECTION SL-17
STATION 10+20.00

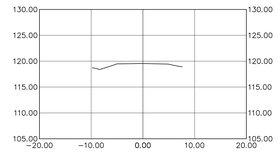


CROSS SECTION SL-18
STATION 10+80.00

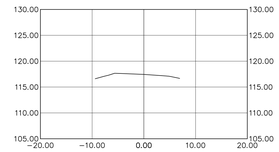


CROSS SECTION SL-19
STATION 11+40.00

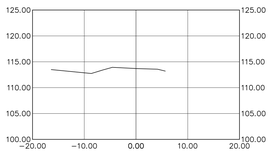


CROSS SECTION SL-20
STATION 12+00.00

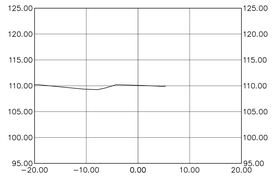


CROSS SECTION SL-21
STATION 12+60.00

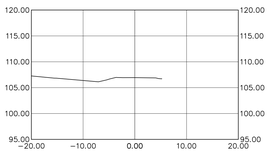


CROSS SECTION SL-22
STATION 13+20.00

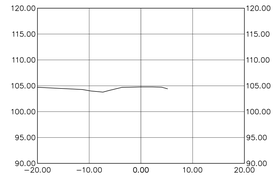


CROSS SECTION SL-23
STATION 13+80.00

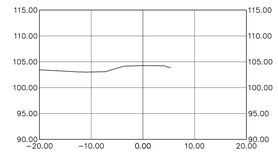


CROSS SECTION SL-24
STATION 14+40.00

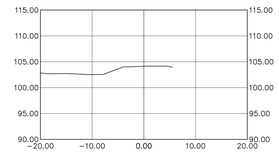


CROSS SECTION SL-25
STATION 15+00.00

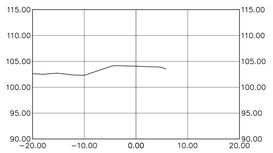


CROSS SECTION SL-26
STATION 15+60.00

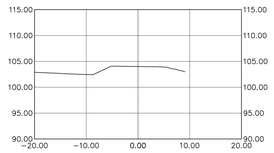


CROSS SECTION SL-27
STATION 16+20.00

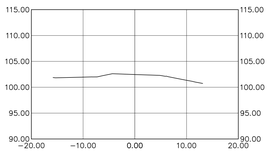


CROSS SECTION SL-28
STATION 16+80.00

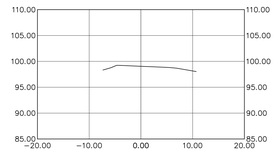


CROSS SECTION SL-29
STATION 17+40.00

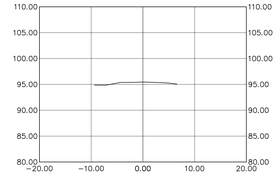

CROSS SECTION SL-30
STATION 18+00.00

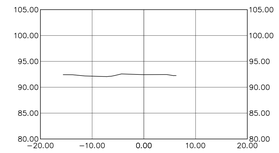

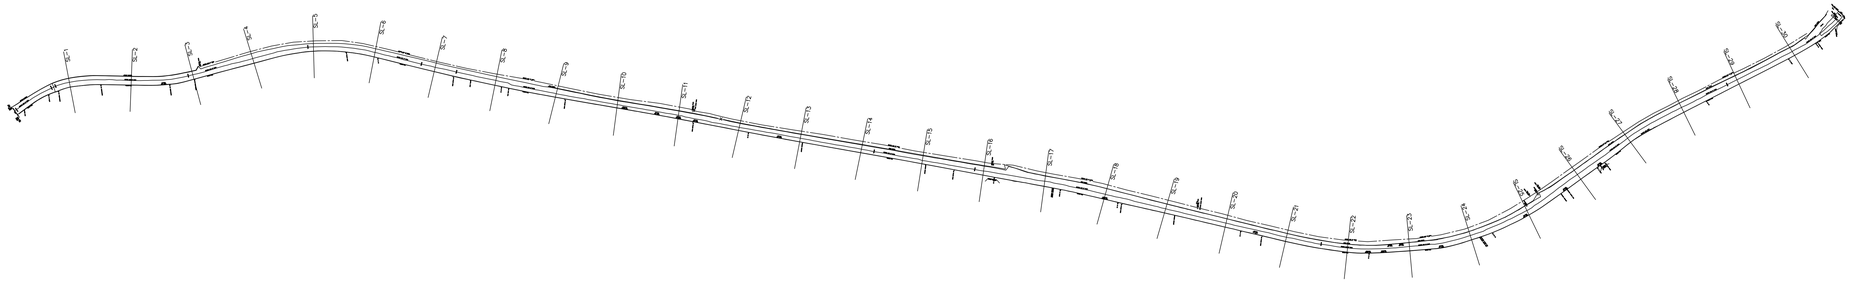

SCALE 1: 2000 METRIC

50m 0 50m 100m

THE LAROCQUE GROUP
O.L.S./PROJECT CONSULTANTS/LAND MANAGEMENT
12 LYMAN STREET, ST. CATHARINES, ONTARIO
905-688-1413
6385 COLBORNE STREET, NIAGARA FALLS, ONTARIO
905-358-8400
www.larocquegroup.ca

DATE : OCT. 21, 2015

FILE No. : NS2011-014C

DWG.FILE : NS2011-014C-07(6)