RR98 - PP-03

IMAGES:

X-REFERENCES:

GEOGRAPHIC PROJECTION: U.T.M. NAD 83 ZONE 17
VERTICAL MONUMENT: Vertical Monument description XXXXXXXXXX ELEV. ###.###
DATUM: DATUM description XXXXXXXXXX ELEV. ###.###


DWG NAME:
FILE: P:\DMS\Autodesk Civil 3D 2015 ... BOUNDING COORDINATES UPPER LEFT: ... BOUNDING COORDINATES LOWER RIGHT: ... Easting


APPROVALS

MOE	YYYY/MM/DD	
MTO	YYYY/MM/DD	
REGION	YYYY/MM/DD	
CITY	YYYY/MM/DD	
CVC	YYYY/MM/DD	

UTILITIES

NRBN	YYYY/MM/DD	
BELL	YYYY/MM/DD	
COGECO	YYYY/MM/DD	
GAS	YYYY/MM/DD	
HYDRO	YYYY/MM/DD	

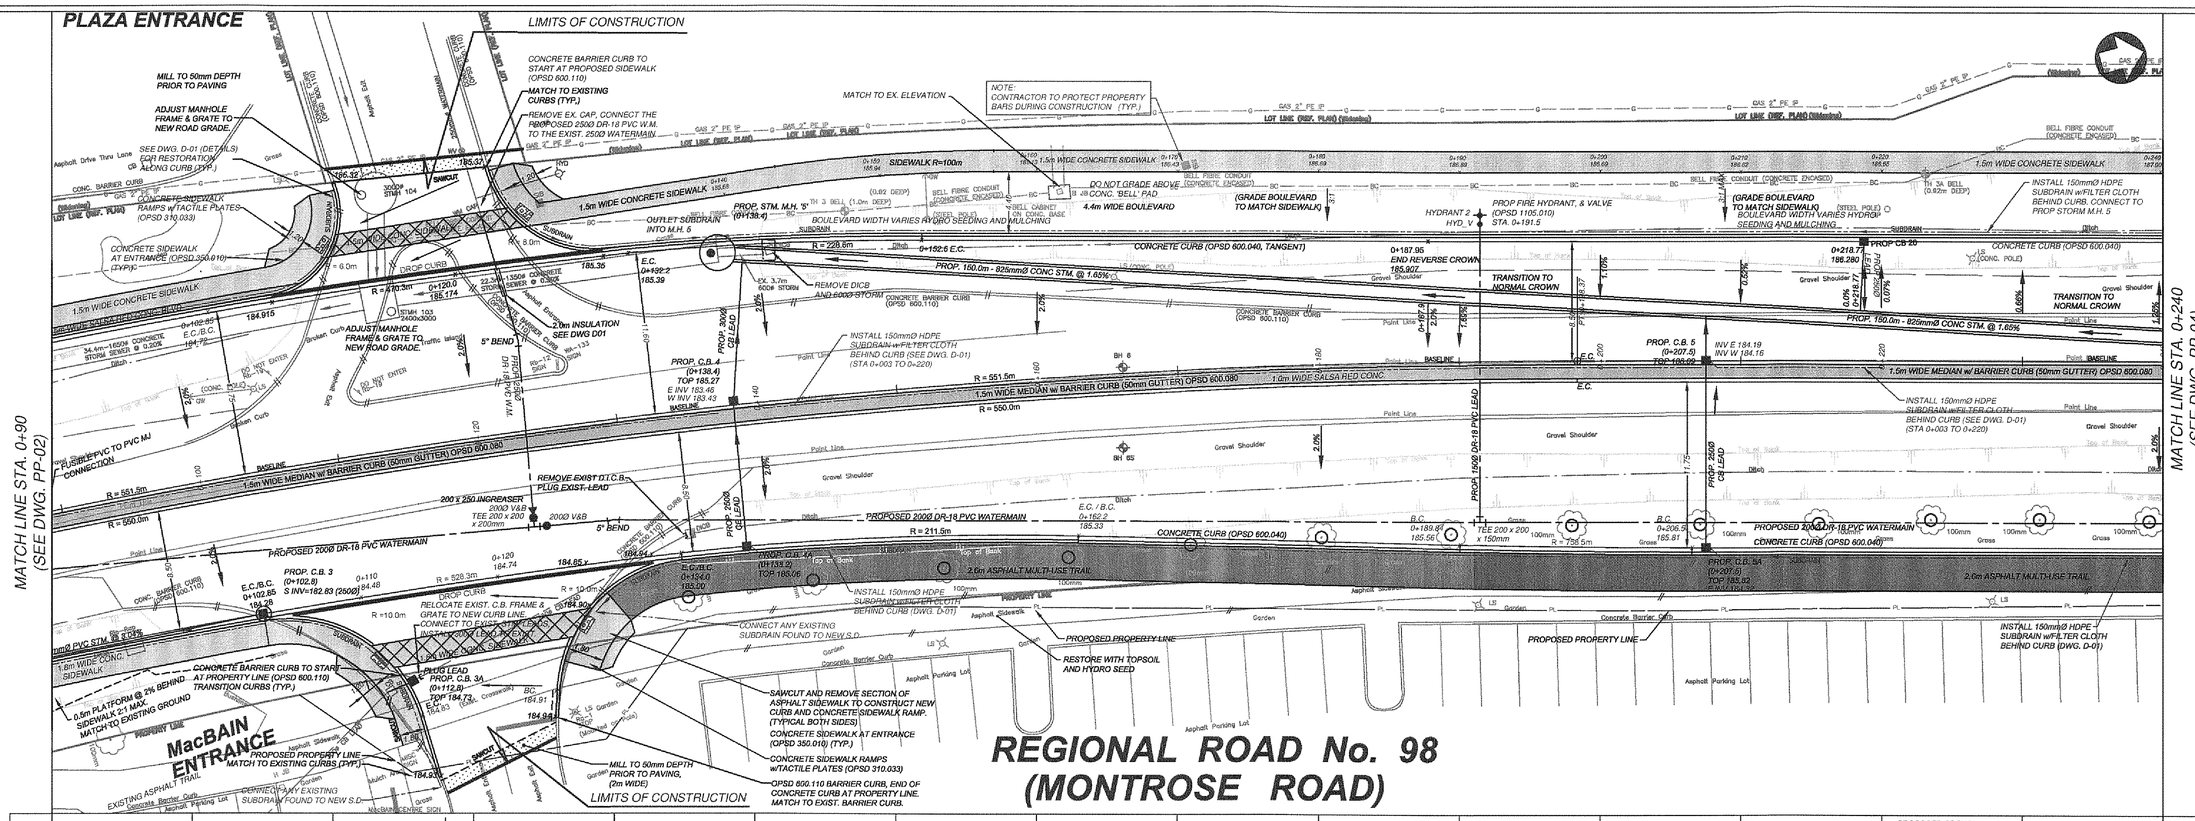

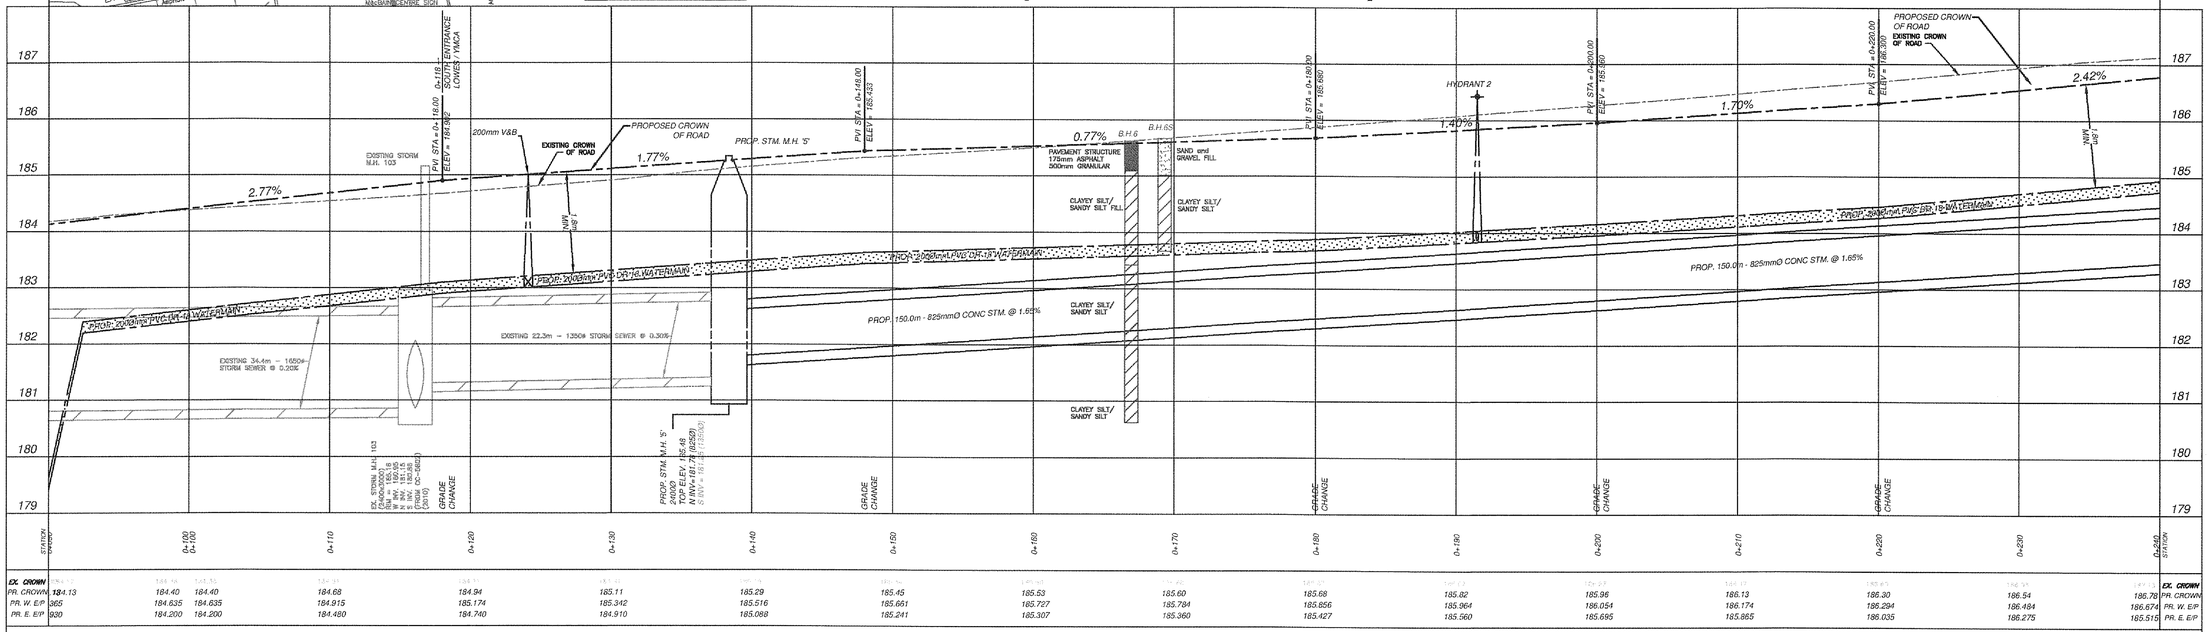

NO.	REVISION	DATE	INIT.
H	ISSUED FOR TENDERING	2018/01/09	Y.W.
G	ISSUED FOR TENDERING REVIEW	2018/11/30	Y.W.
F	ISSUED FOR 90% REVIEW	2018/10/22	Y.W.
E	ISSUED FOR UTILITY REVIEW (90%)	2017/04/12	R.B.
D	ISSUED FOR 70% REVIEW	2017/09/21	Y.W.
C	ISSUED FOR REVIEW	2017/07/05	R.B.
B	ISSUED FOR UTILITY TEST HOLES	2017/03/24	R.B.
A	ISSUED FOR UTILITY REVIEW	2012/01/06	R.B.

NOTES/LEGEND

1. THE POSITION OF POLE LINES, CONDUITS, WATERMAINS, SEWER AND OTHER UNDERGROUND AND OVERGROUND UTILITIES AND STRUCTURES IS NOT NECESSARILY SHOWN ON THE CONTRACT DRAWINGS AND, WHERE SHOWN, THE ACCURACY OF THE POSITION OF SUCH UTILITIES AND STRUCTURES IS NOT GUARANTEED. BEFORE STARTING WORK, THE CONTRACTOR SHALL INFORM HIMSELF OF THE EXACT LOCATION OF ALL SUCH UTILITIES AND STRUCTURES AND SHALL ASSUME ALL LIABILITY FOR DAMAGE TO THEM.
2. EXISTING RED MAPLE TREES BETWEEN STA 0+130 AND 0+255 TO BE SALVAGED AND RELOCATED. SEE SHEET L3.

EXISTING TREES TO BE RELOCATED

CAD	R.B.B.
DESIGN	Y.W.
CHECKED BY	N.B.
APPROVED BY	

BENCH MARK
MONUMENT No: 90036961
Concrete box culvert under Montrose Road located at the intersection of Montrose Road and McLeod Road. 15.2m east from the centre line of Montrose Road, and 25.6m north from the centre line of McLeod Road. Brass Tablet set vertically in the top of the culvert 2.35m south from the north edge of culvert and 1.12m west from the east edge of culvert.
ELEVATION: 181.528m

LICENSED PROFESSIONAL ENGINEER Y. WENG 100110138 9/1/18 PROVINCE OF ONTARIO

Niagara Region PUBLIC WORKS
PARSONS

RN19-05
ROAD RECONSTRUCTION AND WIDENING
REGIONAL ROAD 98 (MONTROSE ROAD)
NIAGARA FALLS
PLAN & PROFILE
FROM STA. 0+100 TO STA. 0+240

CONSULTANT File No.	603119
DATE	2016/10/01
SCALE	HORIZ. 1:200 VERT. 1:50
REF. No.	RR98 - PP-03
DWG No.	RR98 - PP-03
REV.	H