

RR98 - PP-06

MATCH LINE STA. 0+530 (SEE DWG. PP-05)

MATCH LINE STA. 0+680 (SEE DWG. PP-07)

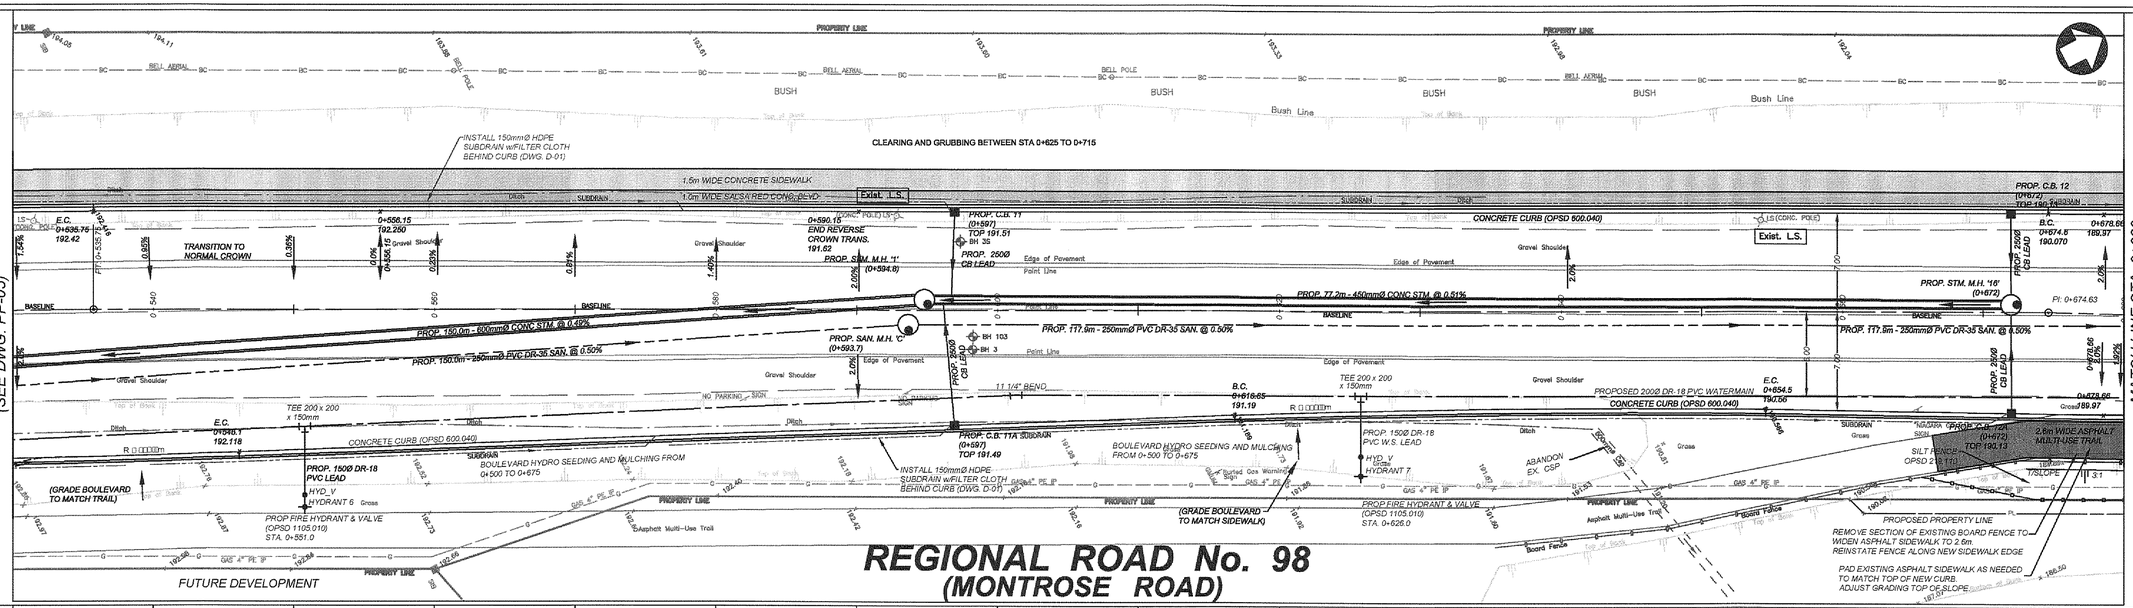

REGIONAL ROAD No. 98 (MONTROSE ROAD)

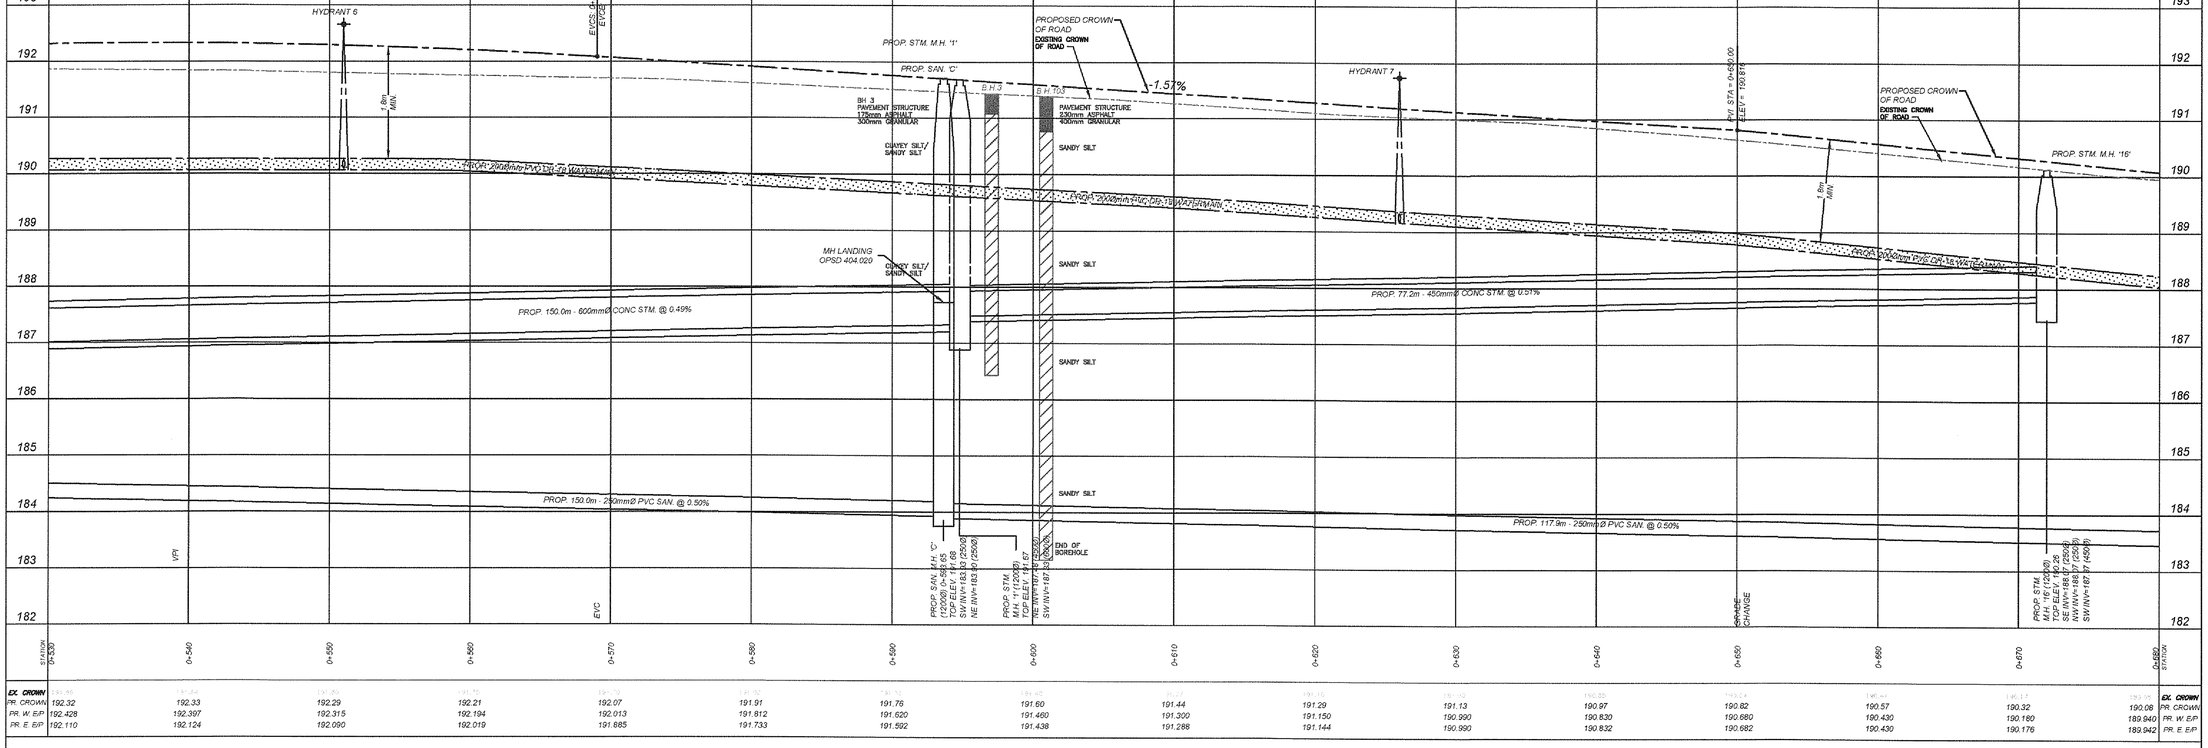

STATION	0+530	0+540	0+550	0+560	0+570	0+580	0+590	0+600	0+610	0+620	0+630	0+640	0+650	0+660	0+670	0+680
EX. CROWN	192.32	192.33	192.29	192.21	192.07	191.91	191.76	191.60	191.44	191.29	191.13	190.97	190.82	190.57	190.32	190.08
PR. W. E/P	192.428	192.397	192.315	192.194	192.013	191.812	191.620	191.460	191.300	191.150	190.990	190.830	190.680	190.430	190.180	189.940
PR. E. E/P	192.110	192.124	192.090	192.019	191.885	191.733	191.592	191.438	191.288	191.144	190.990	190.832	190.682	190.430	190.176	189.942

NO.	REVISION	DATE	INIT.
H	ISSUED FOR TENDERING	2019/01/09	Y.W.
G	ISSUED FOR TENDERING REVIEW	2018/11/30	Y.W.
F	ISSUED FOR 60% REVIEW	2018/10/22	Y.W.
E	ISSUED FOR UTILITY REVIEW (90%)	2017/04/12	R.B.
D	ISSUED FOR 70% REVIEW	2017/06/21	Y.W.
C	ISSUED FOR REVIEW	2017/07/05	R.B.
B	ISSUED FOR UTILITY TEST HOLES	2017/03/24	R.B.
A	ISSUED FOR UTILITY REVIEW	2017/01/06	R.B.

NOTES/LEGEND

1 THE POSITION OF POLE LINES, CONDUITS, WATERMAINS, SEWER AND OTHER UNDERGROUND AND OVERGROUND UTILITIES AND STRUCTURES IS NOT NECESSARILY SHOWN ON THE CONTRACT DRAWINGS AND, WHERE SHOWN, THE ACCURACY OF THE POSITION OF SUCH UTILITIES AND STRUCTURES IS NOT GUARANTEED. BEFORE STARTING WORK, THE CONTRACTOR SHALL INFORM HIMSELF OF THE EXACT LOCATION OF ALL SUCH UTILITIES AND STRUCTURES AND SHALL ASSUME ALL LIABILITY FOR DAMAGE TO THEM.

CAD R.B.B.
DESIGN Y.W.
CHECKED BY N.B.
APPROVED BY

BENCH MARK
MONUMENT No. 90036061
Concrete box culvert under Montrose Road located at the intersection of Montrose Road and McLeod Road. 15.2m east from the centre line of Montrose Road, and 23.6m north from the centre line of McLeod Road. Brass Tablet set vertically in the top of the culvert 2.39m south from the north edge of culvert and 1.12m west from the east edge of culvert.
ELEVATION: 181.508m

LICENSED PROFESSIONAL ENGINEER Y. WENG 100110138 9/1/19 PROVINCE OF ONTARIO

Niagara Region PUBLIC WORKS

PARSONS

RN19-05
ROAD RECONSTRUCTION AND WIDENING
REGIONAL ROAD 98 (MONTROSE ROAD)
NIAGARA FALLS
PLAN & PROFILE
FROM STA. 0+530 TO STA. 0+680

CONSULTANT FILE No.	603119
DATE	2016/10/01
SCALE	HORIZ. 1:200 VERT. 1:50
REF. No.	RR98 - PP-06
DWG No.	RR98 - PP-06
REV.	H

X-REFERENCES

GEOGRAPHIC PROJECTION: U.T.M. NAD 83 ZONE 17
VERTICAL MONUMENT: Vertical Monument description XXXXXXXXXX ELEV. ####
DATUM: DATUM description XXXXXXXXXX ELEV. ####
DWG NAME:
FILE FORMAT: Autodesk Civil 3D 2015

ABBREVIATIONS
MDE YYYY/MM/DD
REVISION YYYY/MM/DD
DRAWN YYYY/MM/DD
CHK YYYY/MM/DD

UTILITIES
BELL YYYY/MM/DD
ENBRIDGE YYYY/MM/DD
HYDRO ONE YYYY/MM/DD
NPEI YYYY/MM/DD
NRWD YYYY/MM/DD

BOUNDING COORDINATES UPPER LEFT: Northing Easting BOUNDING COORDINATES LOWER RIGHT: Northing Easting