TOPOGRAPHICAL PLAN

DETAIL VIEW
SIR ADAM BECK No.1
GLENN ACCESS ROAD
TOWN OF NIAGARA-ON-THE-LAKE
REGIONAL MUNICIPALITY OF NIAGARA

SCALE 1: 400 METRIC


10m 0 10m 20m

LEGEND

MLS DENOTES METAL LIGHT STANDARD

MS DENOTES METAL SIGN



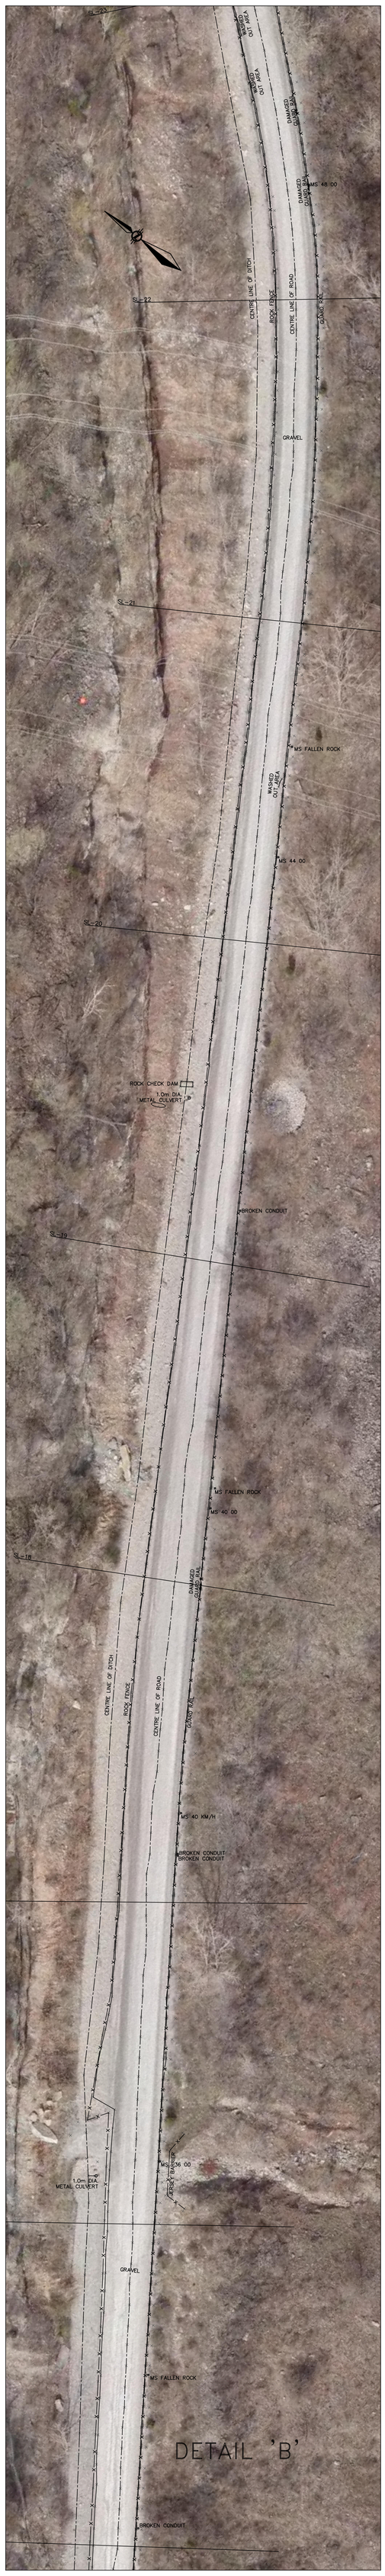





THE LAROCQUE GROUP

O.L.S./PROJECT CONSULTANTS/LAND MANAGEMENT

12 LYMAN STREET, ST. CATHARINES, ONTARIO

905-688-1413

6385 COLBORNE STREET, NIAGARA FALLS, ONTARIO

905-358-8400

www.larocquegroup.ca

DATE : OCT. 20, 2015 FILE No. : NS2011-014C

DWG.FILE : NS2011-014C-07(2)