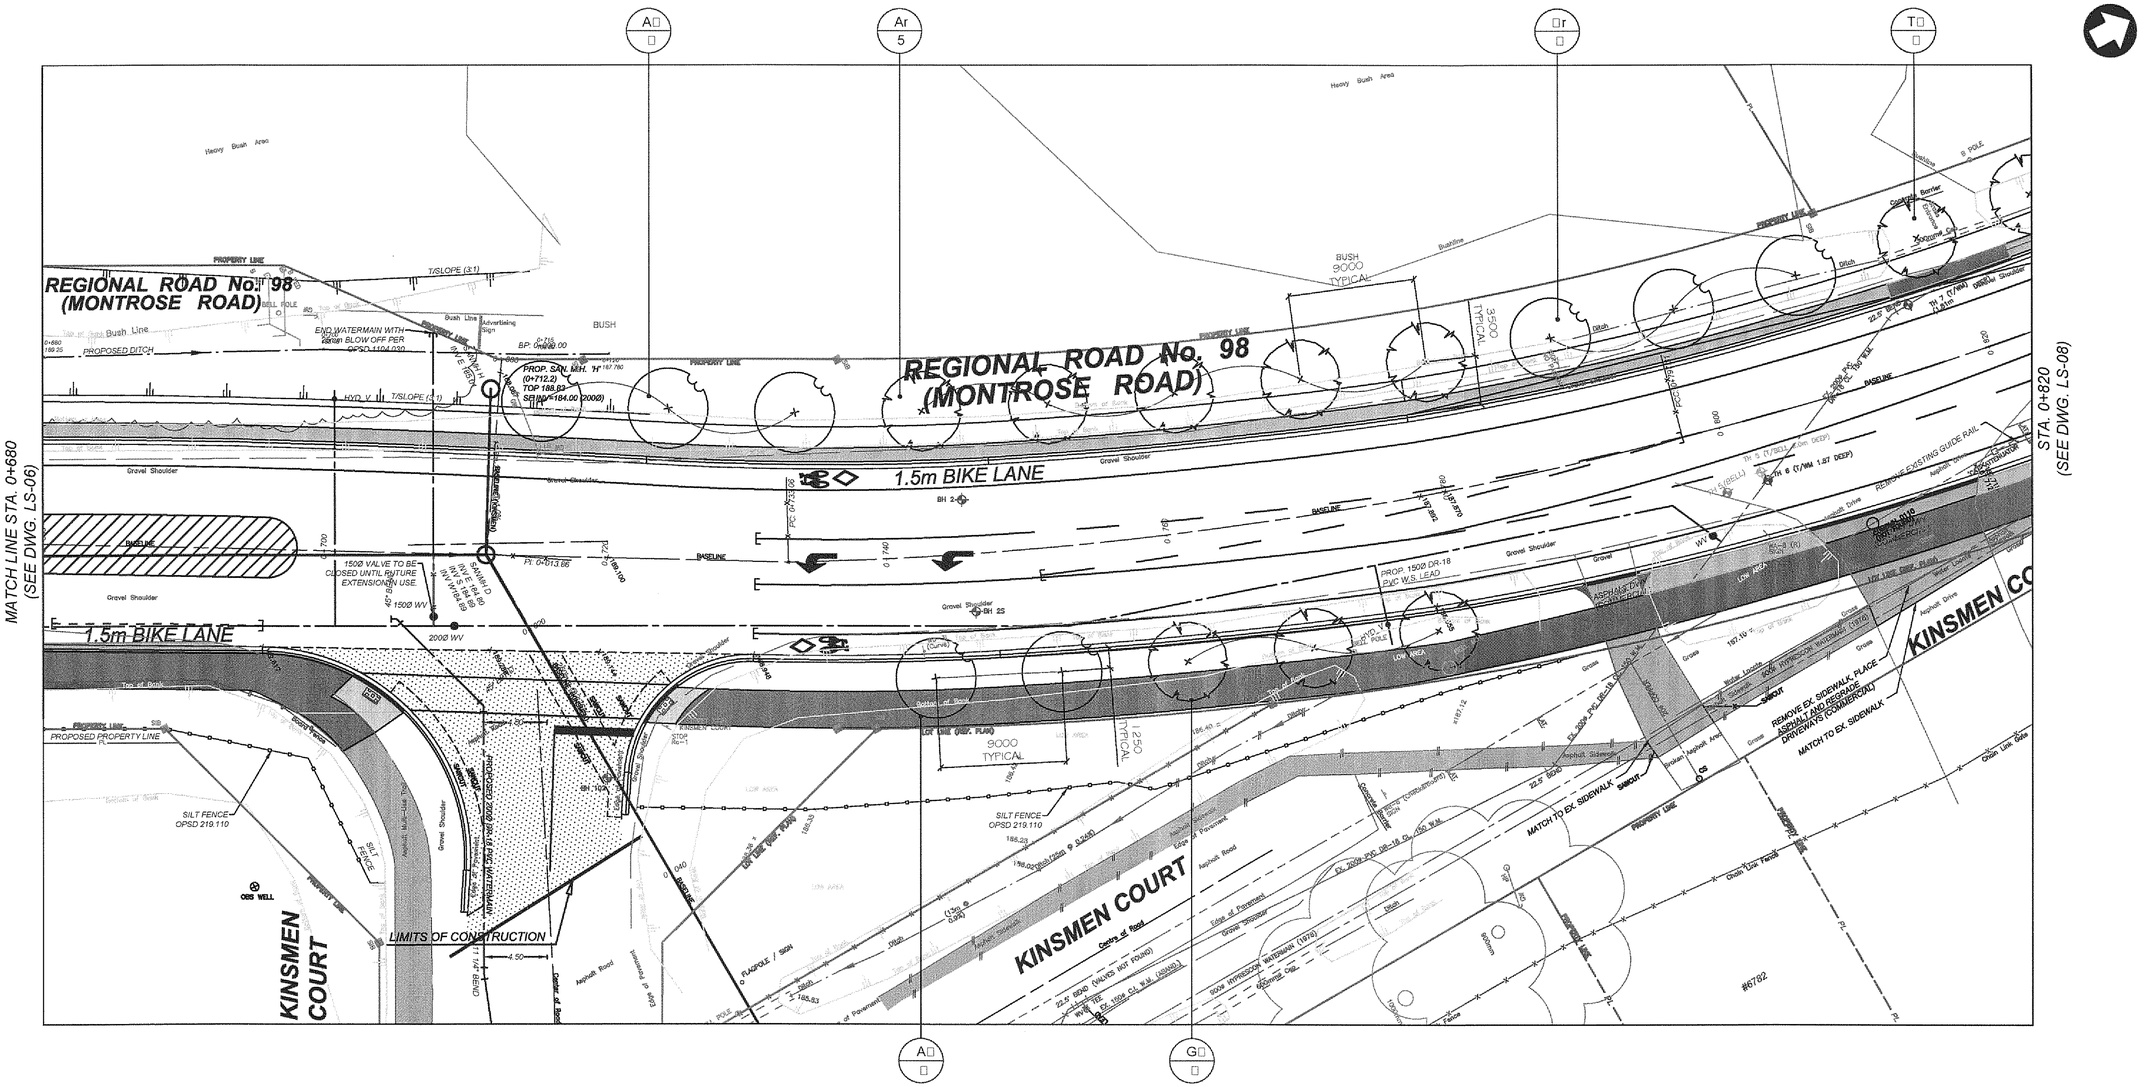
RR98 - PP-01


REGIONAL ROAD No. 98
(MONTROSE ROAD)
REGIONAL ROAD No. 98
(MONTROSE ROAD)
1.5m BIKE LANE
1.5m BIKE LANE
MATCH LINE STA. 0+680
(SEE DWG. LS-06)
STA. 0+820
(SEE DWG. LS-08)
KINSMEN COURT
KINSMEN COURT
KINSMEN CO
LIMITS OF CONSTRUCTION
PROPOSED PROPERTY LINE
PROPERTY LINE
SILT FENCE
OPSD 219.110
OBS WELL
PROP. SAN MH. 1
(0+712.2)
TOP 188.83
SEWER 184.00 (200Ø)
150Ø VALVE TO BE CLOSED UNTIL FUTURE EXTENSION IN USE
PROP. 150Ø DR-18 PVC W.S. LEAD
REMOVE EX. SIDEWALK, PLACE ASPHALT AND REGRADE DRIVEWAYS (COMMERCIAL)
MATCH TO EX. SIDEWALK
REMOVE EXISTING GUIDE RAIL
#6782
BUSH
9000
TYPICAL
3500
TYPICAL
1250
TYPICAL
9000
TYPICAL
Heavy Bush Area
Bush Line
Gravel Shoulder
Asphalt Road
Edge of Pavement
Ditch
Chain Link Fence
