
RR98 - PP-04

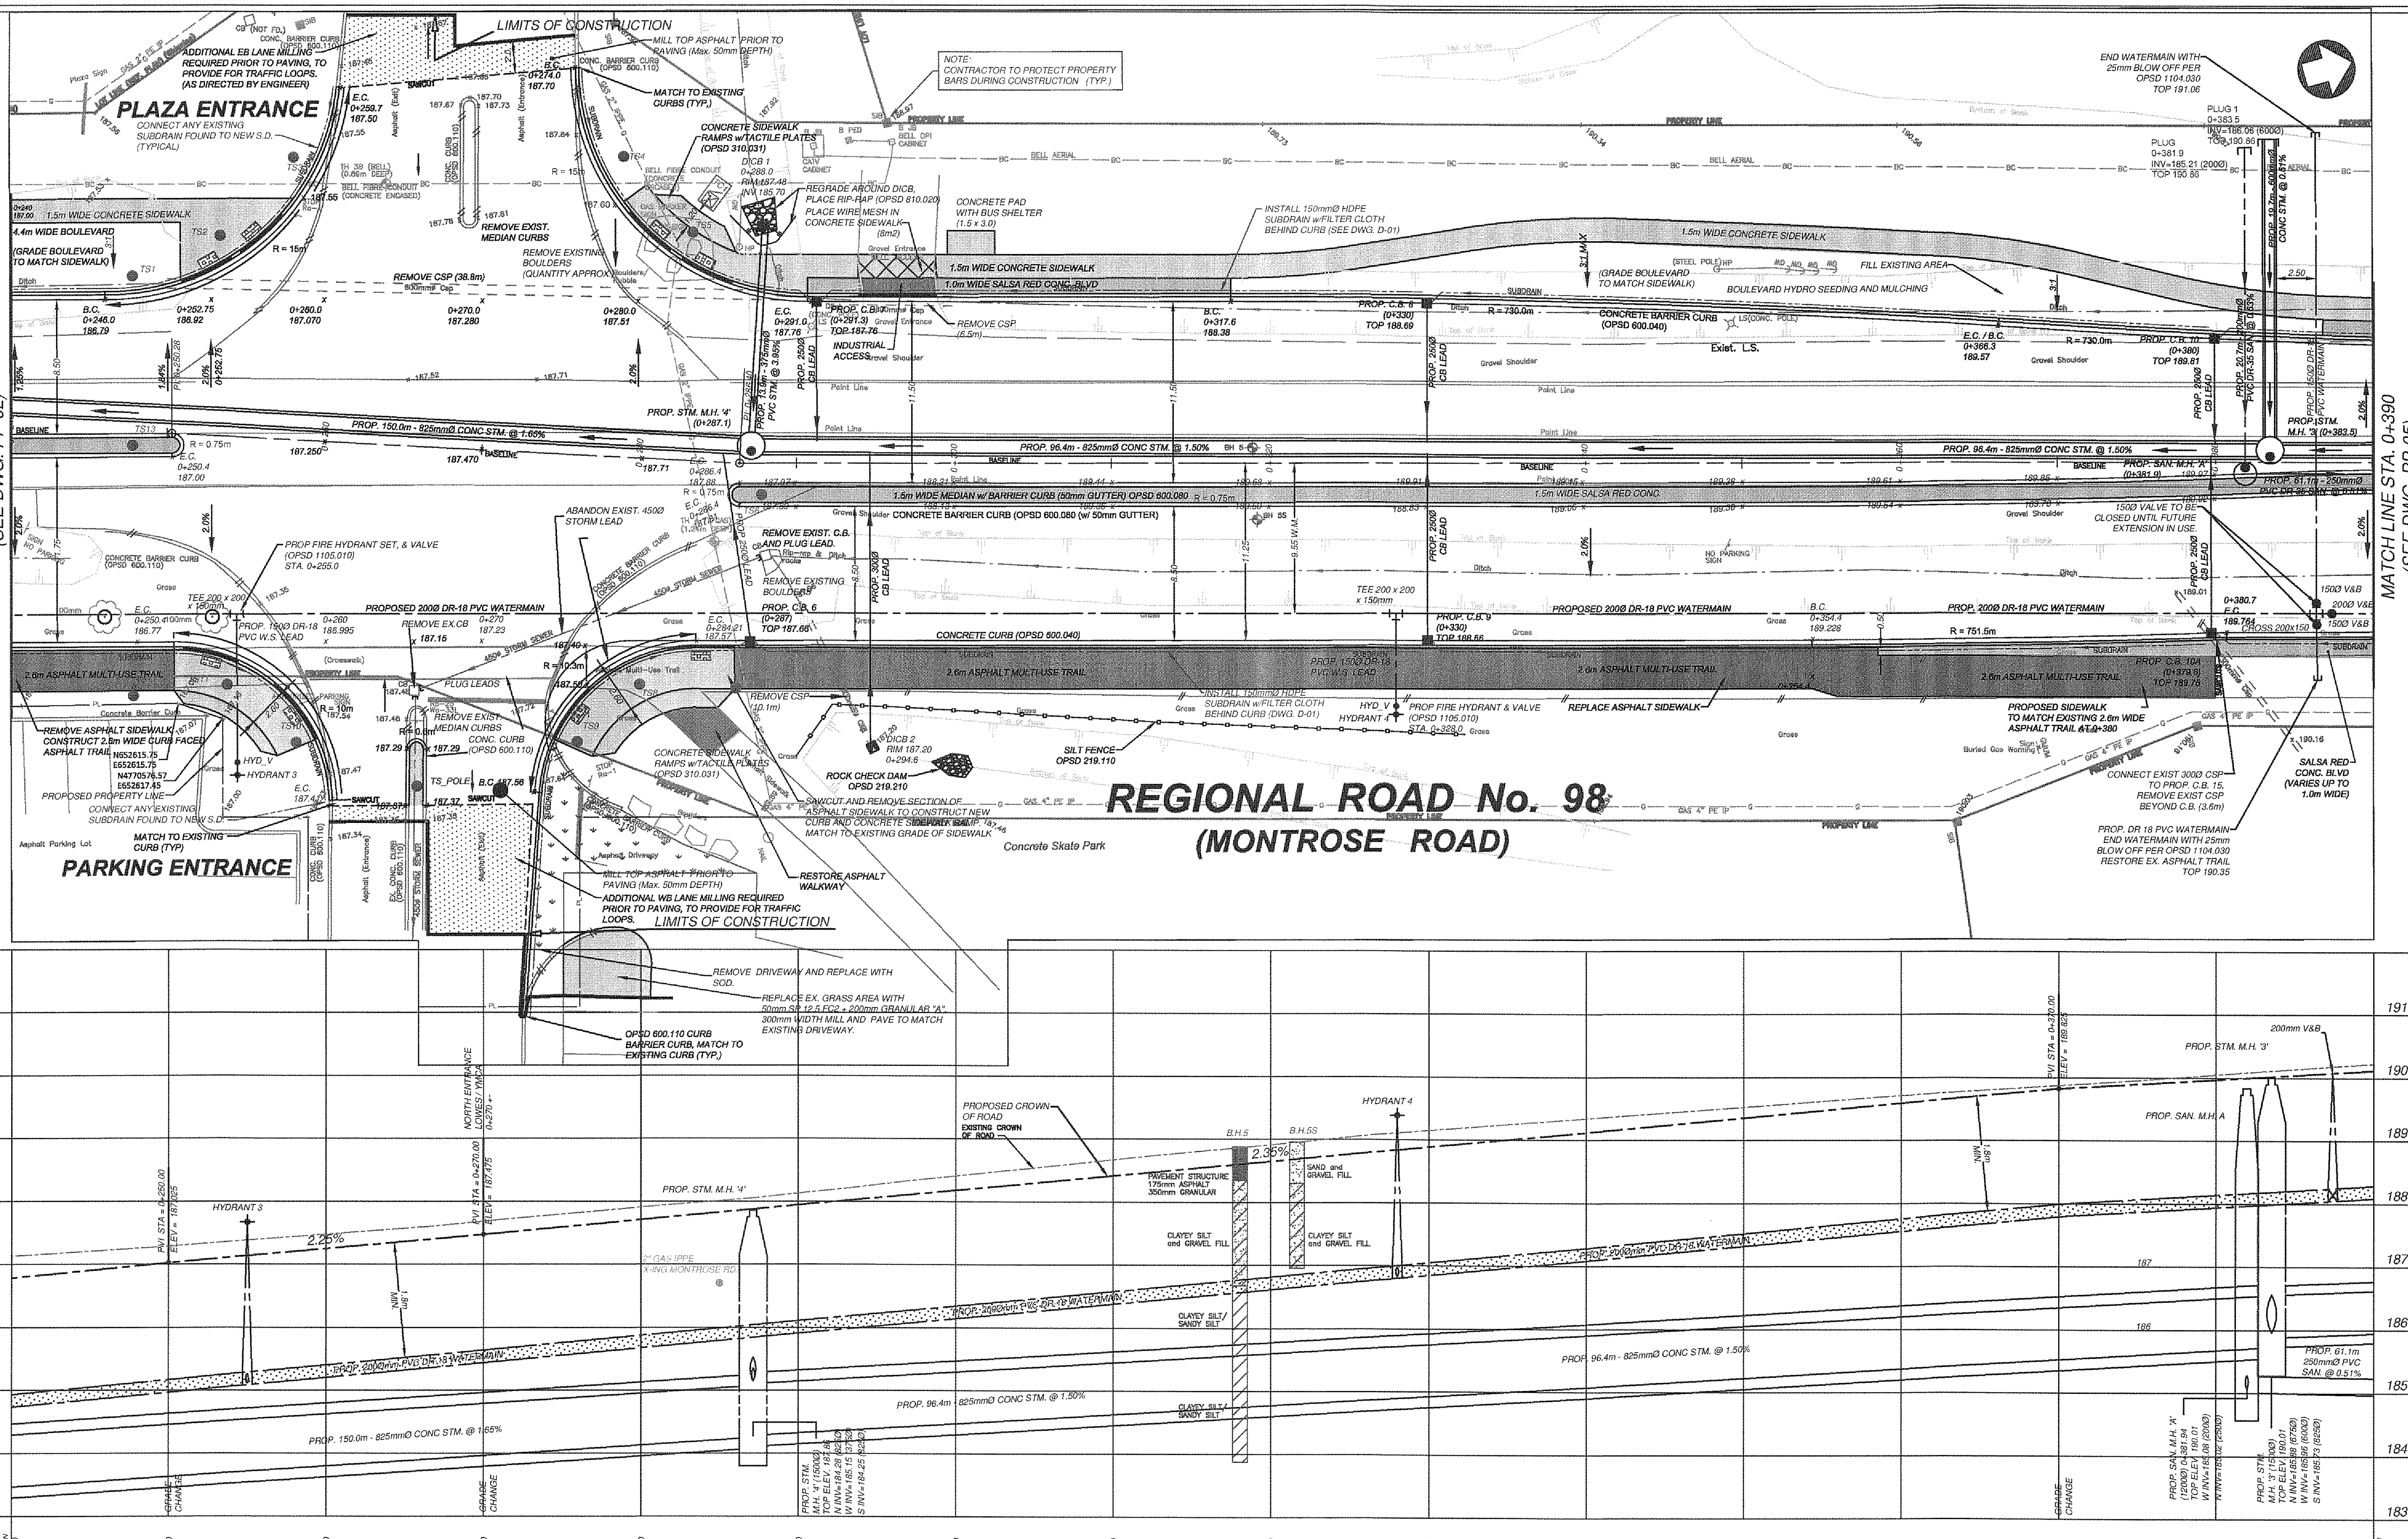

STATION	0+240	0+250	0+260	0+270	0+280	0+290	0+300	0+310	0+320	0+330	0+340	0+350	0+360	0+370	0+380	0+390
EX. CROWN	[illegible]	[illegible]	[illegible]	[illegible]	[illegible]	[illegible]	[illegible]	[illegible]	[illegible]	[illegible]	[illegible]	[illegible]	[illegible]	[illegible]	[illegible]	[illegible]
PR. CROWN	186.78	187.02	187.25	187.47	187.71	187.94	188.18	188.41	188.65	188.88	189.12	189.35	189.59	189.82	189.97	190.12
PR. W. E/P	186.674	186.864	187.070	187.280	187.511	187.735	187.975	188.205	188.445	188.677	188.934	189.159	189.411	189.652	189.813	189.971
PR. E. E/P	185.515	186.755	186.995	187.227	187.478	187.715	187.955	188.185	188.425	188.655	188.895	189.125	189.366	189.598	189.753	189.904

IMAGES:

X-REFERENCES:

GEOGRAPHIC PROJECTION: U.T.M. NAD 83 ZONE 17
VERTICAL MONUMENT: Vertical Monument description XXXXXXXXXX ELEV. ###.###
DATUM: DATUM description XXXXXXXXXX ELEV. ###.###

DWG NAME:
FILE FORMAT: Autodesk Civil 3D 2015

BOUNDING COORDINATES UPPER LEFT: Northing Easting BOUNDING COORDINATES UPPER RIGHT: Northing Easting BOUNDING COORDINATES LOWER LEFT: Northing Easting BOUNDING COORDINATES LOWER RIGHT: Northing Easting

APPROVALS
MOE YYYY/MM/DD
MTO YYYY/MM/DD
REGION YYYY/MM/DD
CNR YYYY/MM/DD
CPR YYYY/MM/DD

UTILITIES
NRBN YYYY/MM/DD
CNP YYYY/MM/DD
LOCAL HYDRO YYYY/MM/DD
ONTARIO HYDRO YYYY/MM/DD
GAS YYYY/MM/DD
BELL YYYY/MM/DD
CATV YYYY/MM/DD

NO.	REVISION	DATE	INIT.
H	ISSUED FOR TENDERING	2019/01/09	Y.W.
G	ISSUED FOR TENDERING REVIEW	2018/11/30	Y.W.
F	ISSUED FOR 90% REVIEW	2018/10/22	Y.W.
E	ISSUED FOR UTILITY REVIEW (90%)	2017/04/12	R.B.
D	ISSUED FOR 70% REVIEW	2017/09/21	Y.W.
C	ISSUED FOR REVIEW	2017/07/05	R.B.
B	ISSUED FOR UTILITY TEST HOLES	2017/03/24	R.B.
A	ISSUED FOR UTILITY REVIEW	2017/01/08	R.B.

NOTES/LEGEND

1 THE POSITION OF POLE LINES, CONDUITS, WATERMAINS, SEWER AND OTHER UNDERGROUND AND OVERGROUND UTILITIES AND STRUCTURES IS NOT NECESSARILY SHOWN ON THE CONTRACT DRAWINGS AND, WHERE SHOWN, THE ACCURACY OF THE POSITION OF SUCH UTILITIES AND STRUCTURES IS NOT GUARANTEED. BEFORE STARTING WORK, THE CONTRACTOR SHALL INFORM HIMSELF OF THE EXACT LOCATION OF ALL SUCH UTILITIES AND STRUCTURES AND SHALL ASSUME ALL LIABILITY FOR DAMAGE TO THEM.

◯ EXISTING TREES TO BE RELOCATED

CAD R.B.B.
DESIGN Y.W.
CHECKED BY N.B.
APPROVED BY

BENCH MARK
MONUMENT No: 90036061
Concrete box culvert under Montrose Road located at the intersection of Montrose Road and McLeod Road. 15.2m east from the centre line of Montrose Road, and 23.6m north from the centre line of McLeod Road. Brass Tablet set vertically in the top of the culvert 2.35m south from the north edge of culvert and 1.12m west from the east edge of culvert.
ELEVATION: 181.508m

LICENSED PROFESSIONAL ENGINEER Y. WENG 100110138 9/1/19 PROVINCE OF ONTARIO

Niagara Region PUBLIC WORKS

PARSONS

RN19-05
ROAD RECONSTRUCTION AND WIDENING
REGIONAL ROAD 98 (MONTROSE ROAD)
NIAGARA FALLS
PLAN & PROFILE
FROM STA. 0+240 TO STA. 0+390

CONSULTANT FILE No. 603119
DATE 2016/10/01
SCALE HORIZ. 1:200 VERT. 1:50
REF. No. RR98 - PP-04
DWG No. RR98 - PP-04
REV. H