

RR98 - PP-10

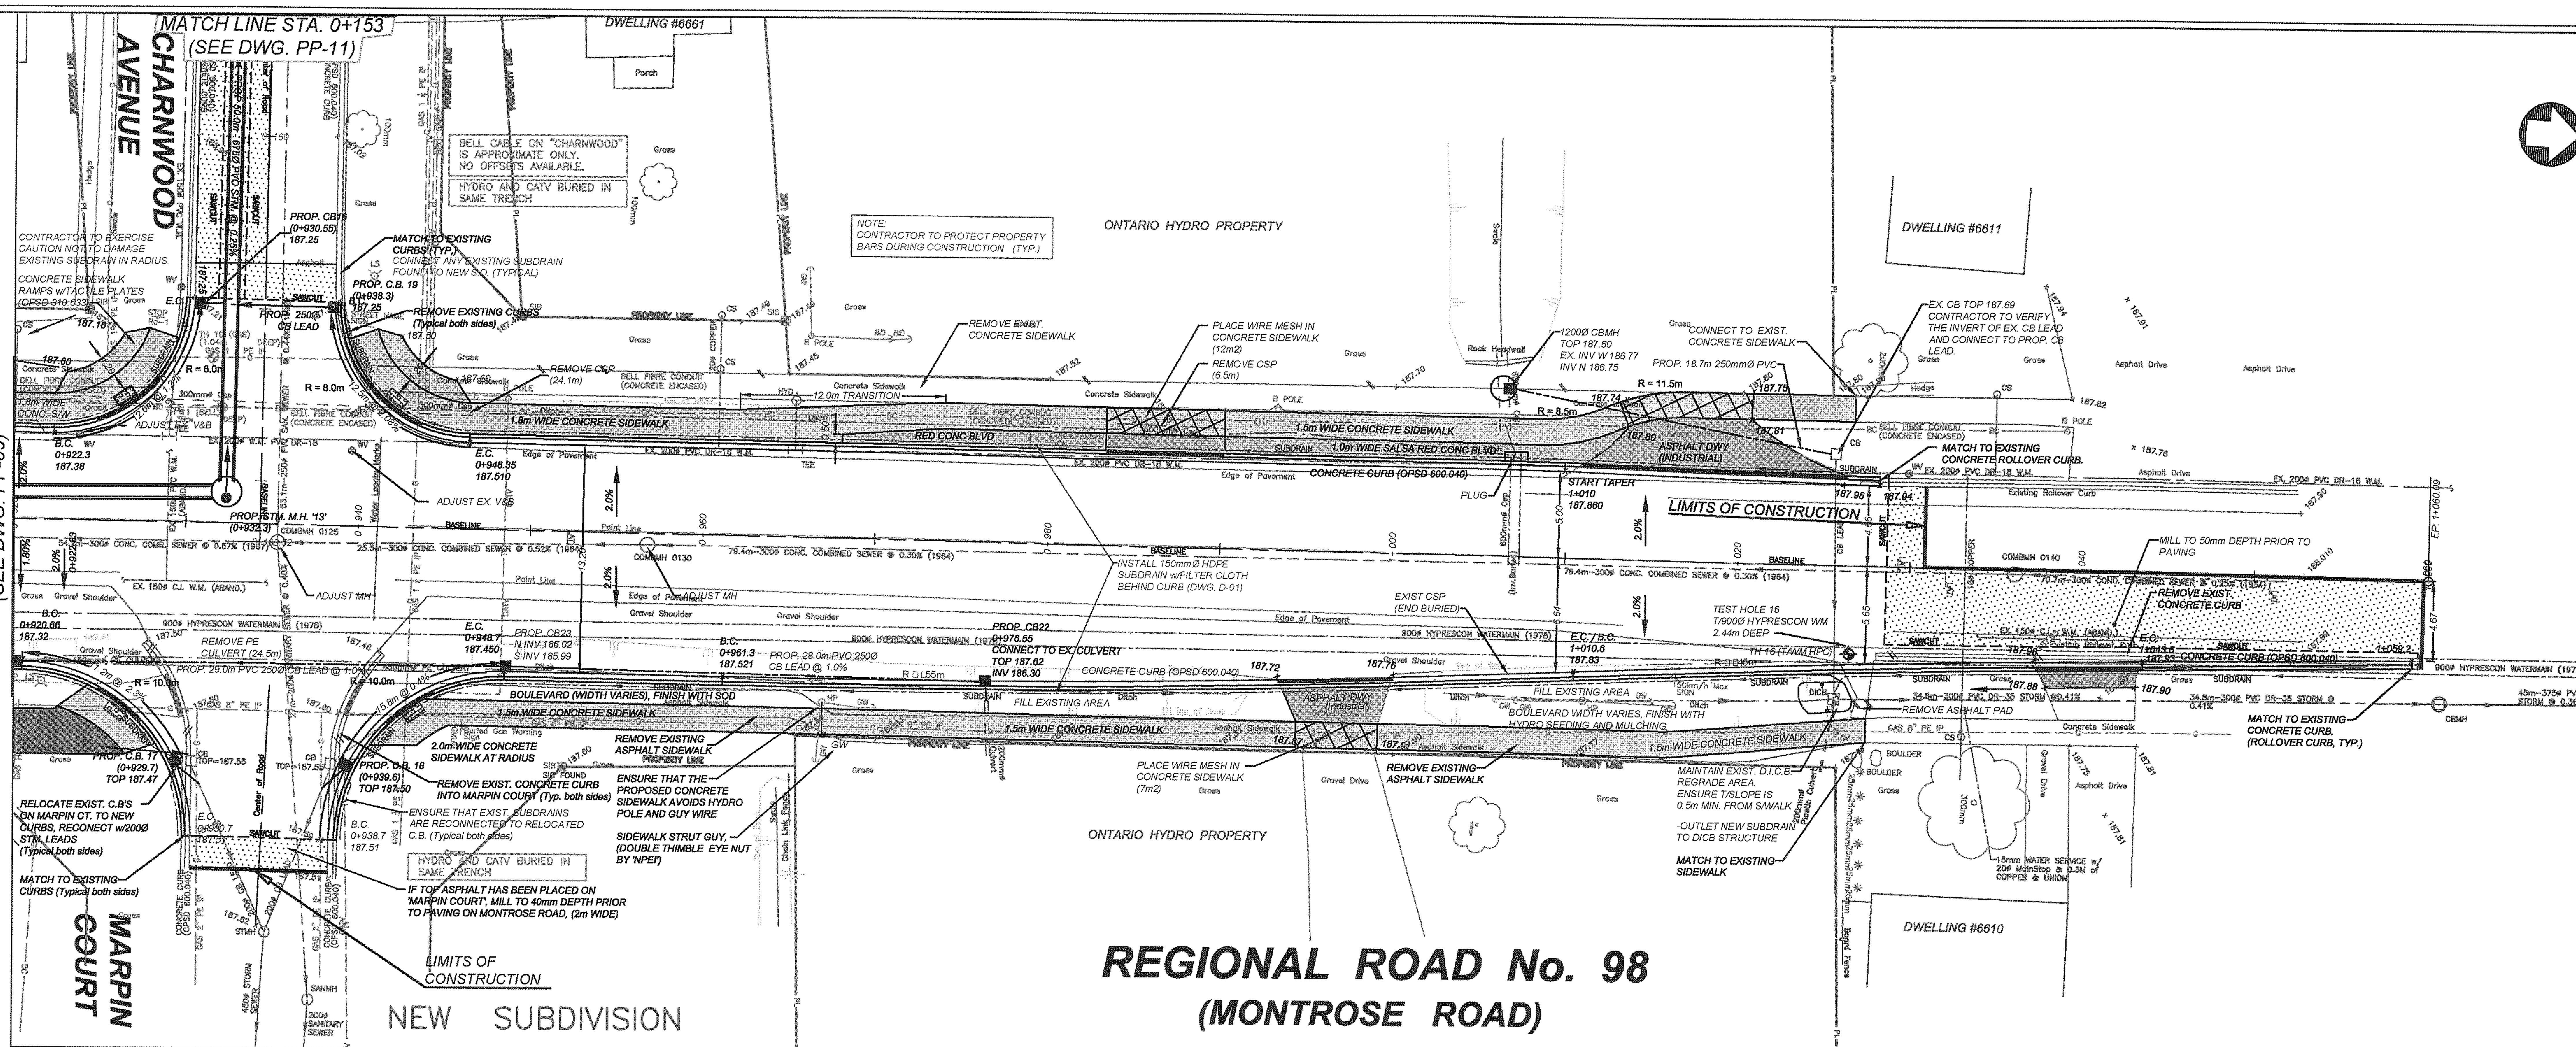

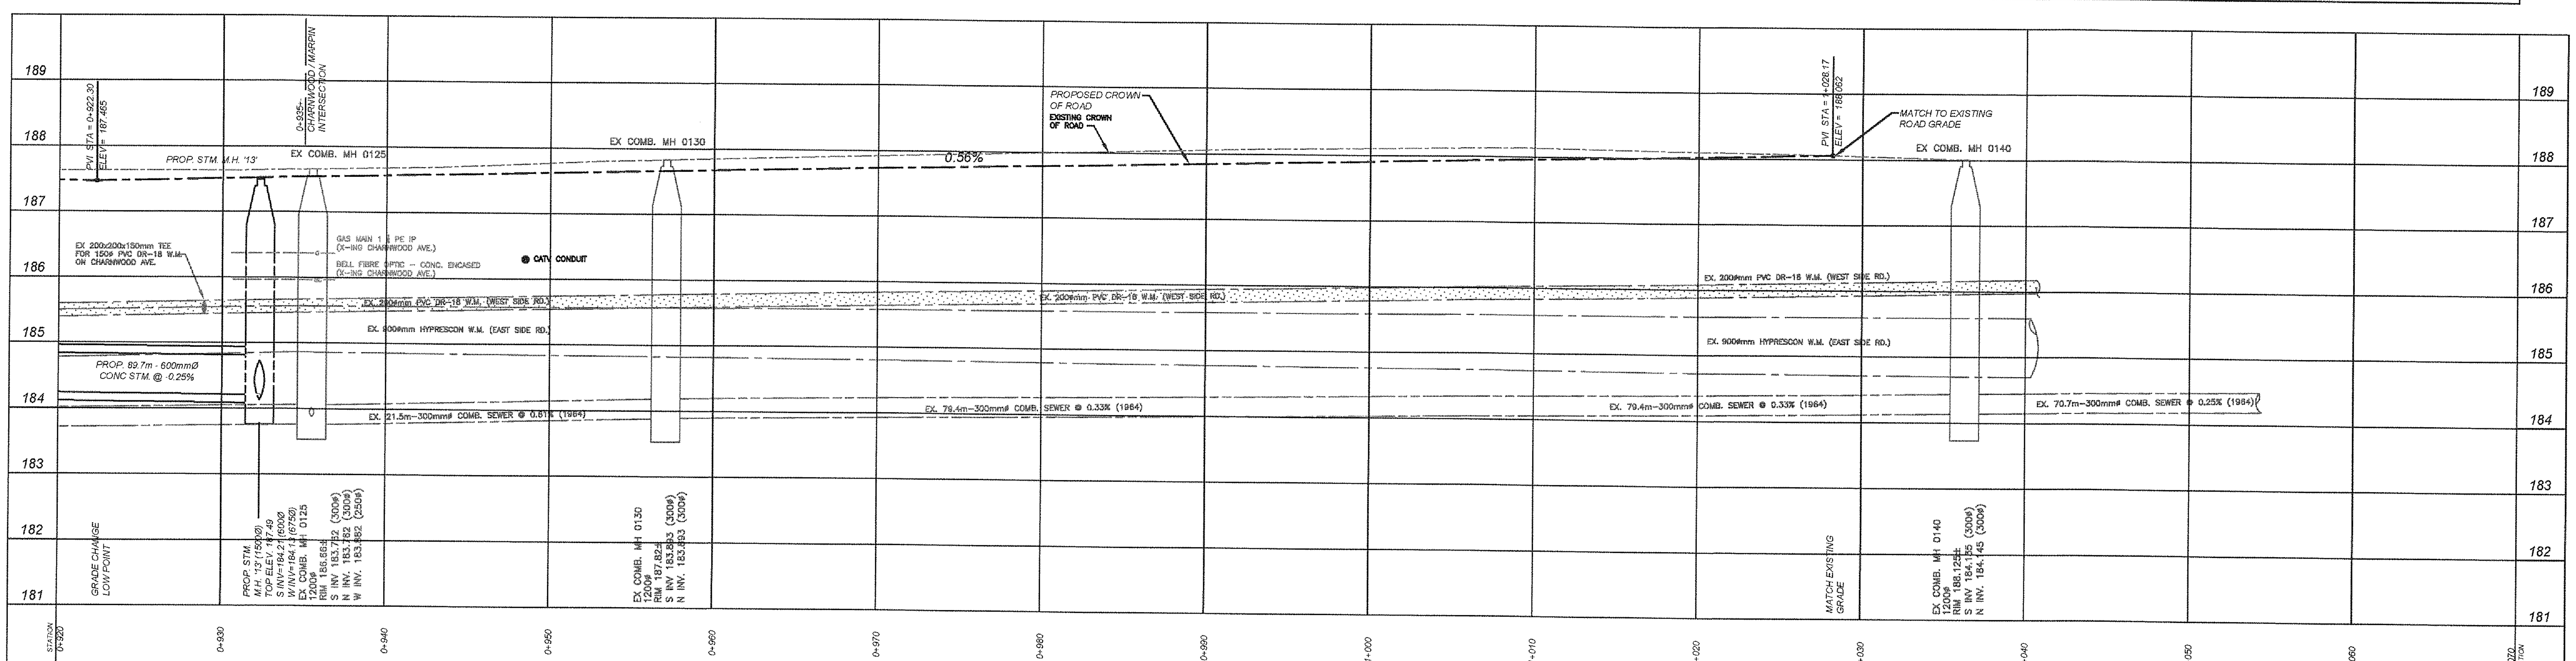

STATION	0+920	0+930	0+940	0+950	0+960	0+970	0+980	0+990	1+000	1+010	1+020	1+030	1+040	1+050	1+060	1+070
PR. CROWN	187.47	187.51	187.57	187.62	187.68	187.73	187.79	187.85	187.90	187.96	188.02	188.062				
PR. W. E/P	187.370	187.410	187.470	187.520	187.580	187.630	187.690	187.750	187.800	187.860	187.924	187.969				
PR. E. E/P	187.321	187.345	187.406	187.456	187.516	187.567	187.631	187.696	187.756	187.826	187.900	187.949				

NO.	REVISION	DATE	INIT.
H	ISSUED FOR TENDERING	2019/01/09	Y.W.
G	ISSUED FOR TENDERING REVIEW	2018/11/30	Y.W.
F	ISSUED FOR 90% REVIEW	2018/10/22	Y.W.
E	ISSUED FOR UTILITY REVIEW (90%)	2017/04/12	R.B.
D	ISSUED FOR 70% REVIEW	2017/09/21	Y.W.
C	ISSUED FOR REVIEW	2017/07/05	R.B.
B	ISSUED FOR UTILITY TEST HOLES	2017/03/24	R.B.
A	ISSUED FOR UTILITY REVIEW	2017/01/08	R.B.

NOTES/LEGEND

1 THE POSITION OF POLE LINES, CONDUITS, WATERMAINS, SEWER AND OTHER UNDERGROUND AND OVERGROUND UTILITIES AND STRUCTURES IS NOT NECESSARILY SHOWN ON THE CONTRACT DRAWINGS AND, WHERE SHOWN, THE ACCURACY OF THE POSITION OF SUCH UTILITIES AND STRUCTURES IS NOT GUARANTEED. BEFORE STARTING WORK, THE CONTRACTOR SHALL INFORM HIMSELF OF THE EXACT LOCATION OF ALL SUCH UTILITIES AND STRUCTURES AND SHALL ASSUME ALL LIABILITY FOR DAMAGE TO THEM.

CAD R.B.B.
DESIGN Y.W.
CHECKED BY N.B.
APPROVED BY

BENCH MARK
MONUMENT No: 90036061
Concrete box culvert under Montrose Road located at the intersection of Montrose Road and McLeod Road. 15.2m east from the centre line of Montrose Road, and 23.6m north from the centre line of McLeod Road. Brass Tablet set vertically in the top of the culvert 2.35m south from the north edge of culvert and 1.12m west from the east edge of culvert.
ELEVATION: 181.508m

LICENSED PROFESSIONAL ENGINEER Y. WENG 100110138 9/1/19 PROVINCE OF ONTARIO

Niagara Region PUBLIC WORKS
PARSONS

RN19-05
ROAD RECONSTRUCTION AND WIDENING
REGIONAL ROAD 98 (MONTROSE ROAD)
NIAGARA FALLS
PLAN & PROFILE
FROM STA. 0+920 TO STA. 1+060

CONSULTANT FILE No. 603119
DATE 2016/10/01
SCALE HORIZ. 1:200 VERT. 1:50
REF. No. RR98 - PP-10
DWG No. RR98 - PP-10
REV. H