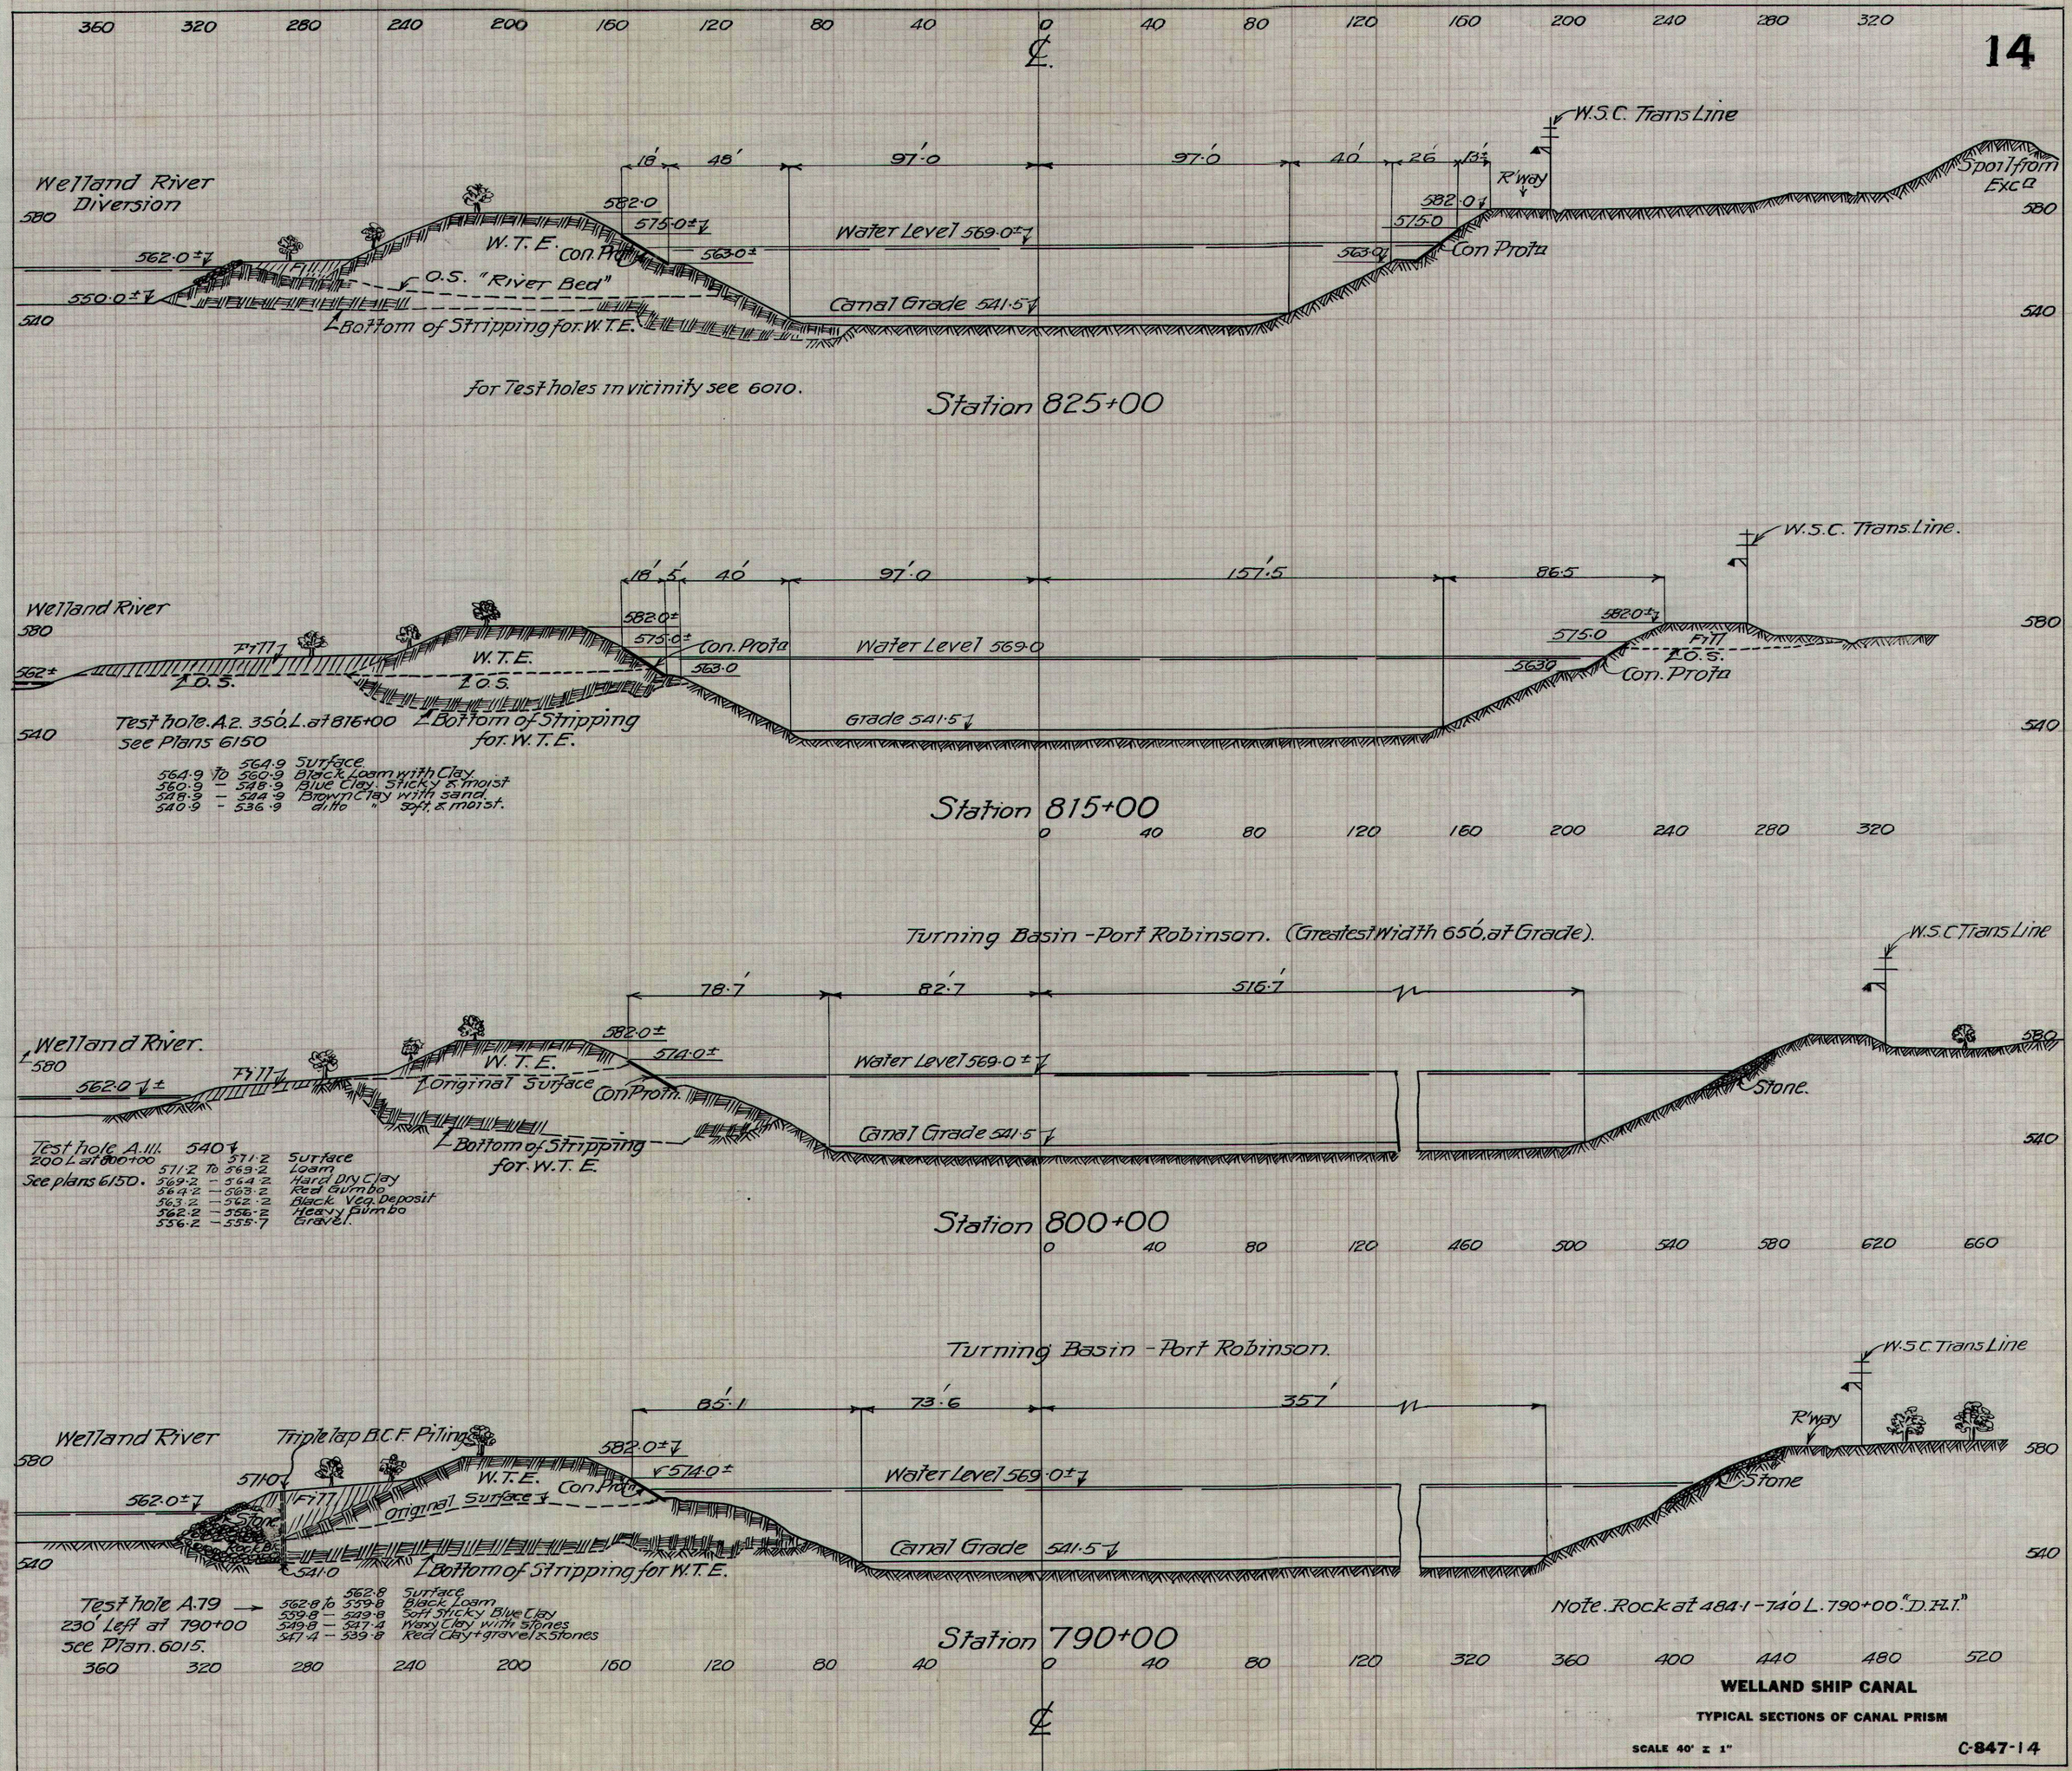


WELLAND SHIP CANAL

TYPICAL SECTIONS OF CANAL PRISM

SCALE 40' = 1"

C-847-14