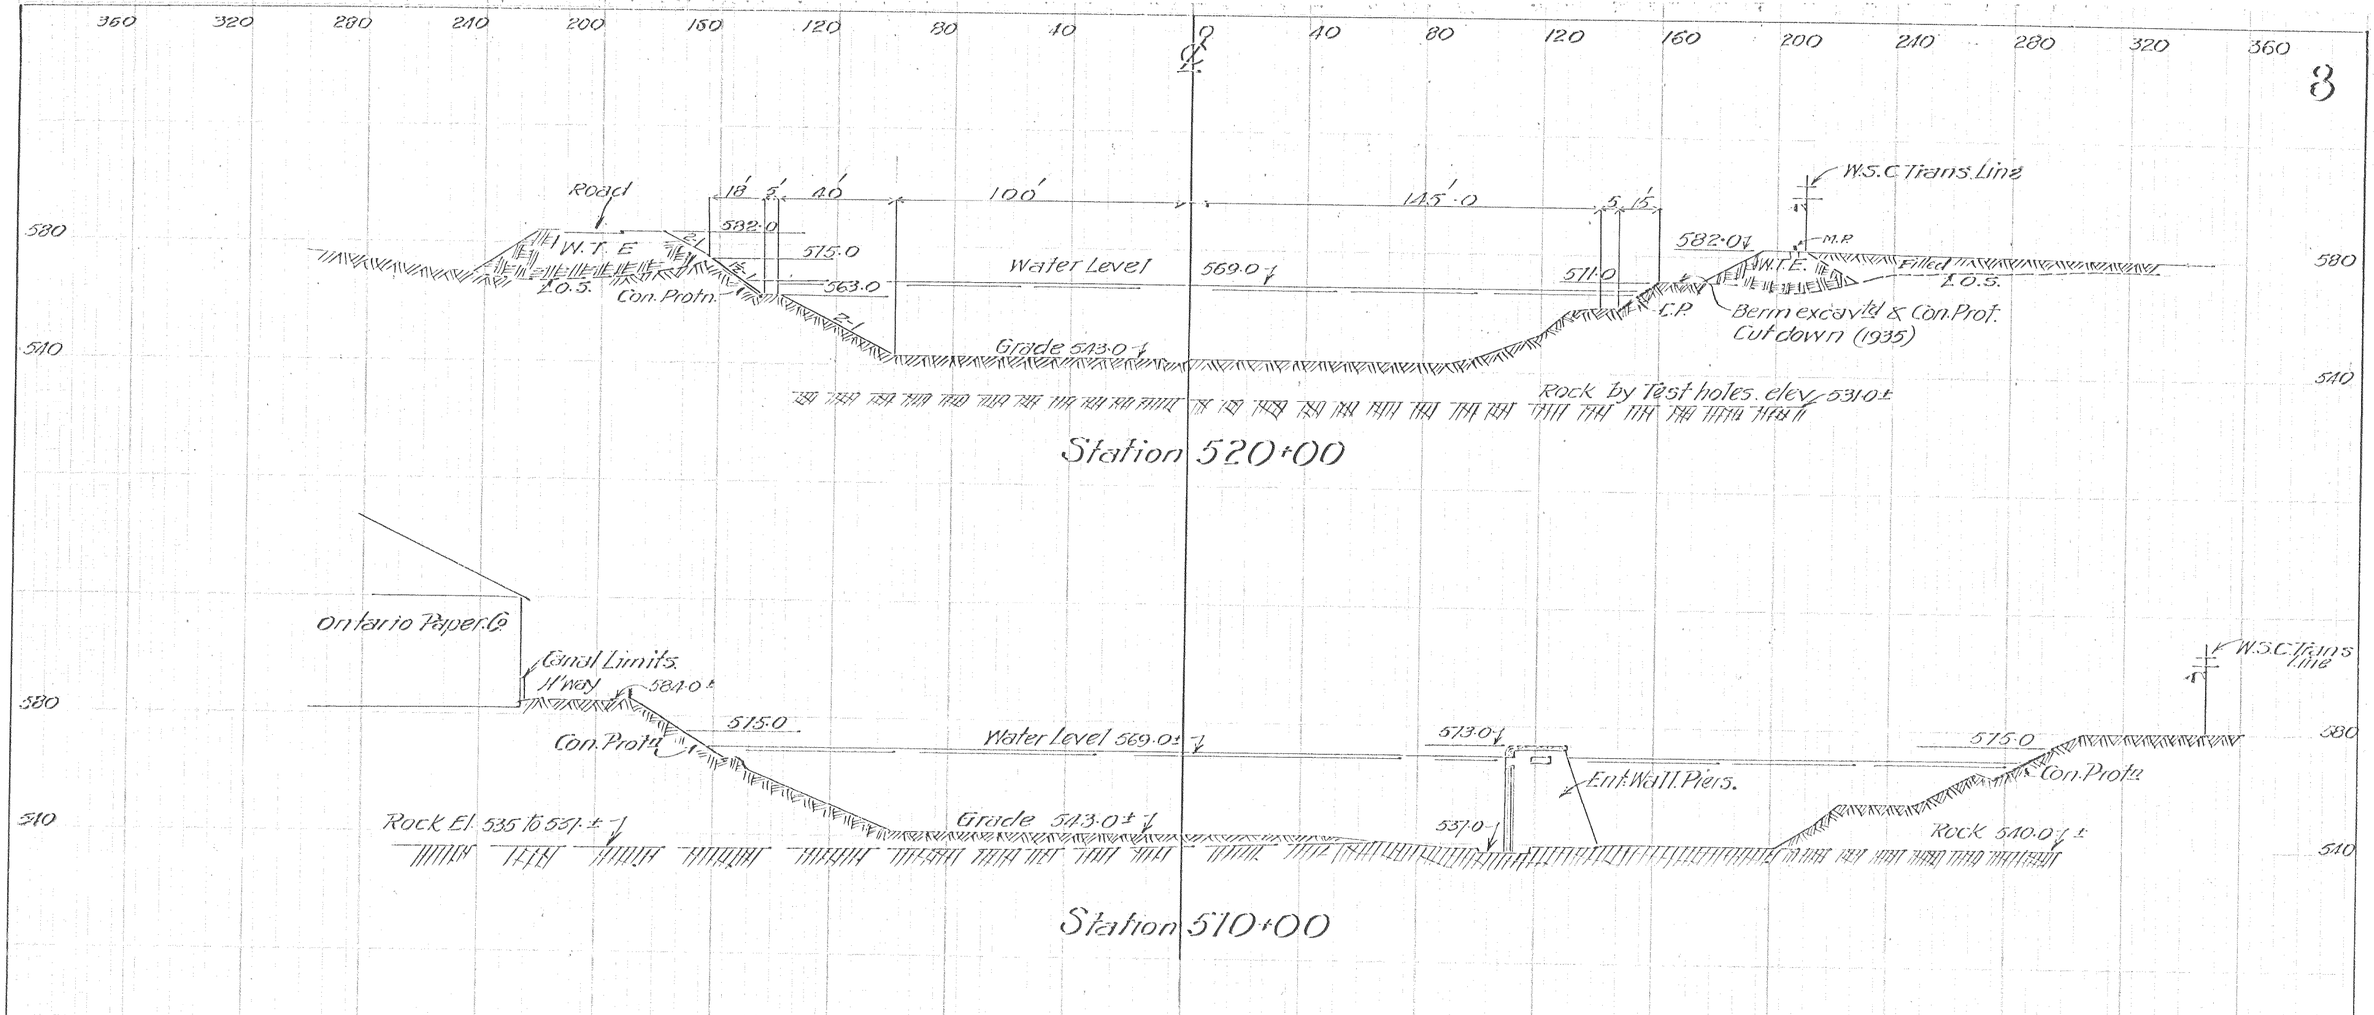


WELLAND SHIP CANAL

TYPICAL SECTIONS OF CANAL PRISM

SCALE 10' = 1"

C-341-3